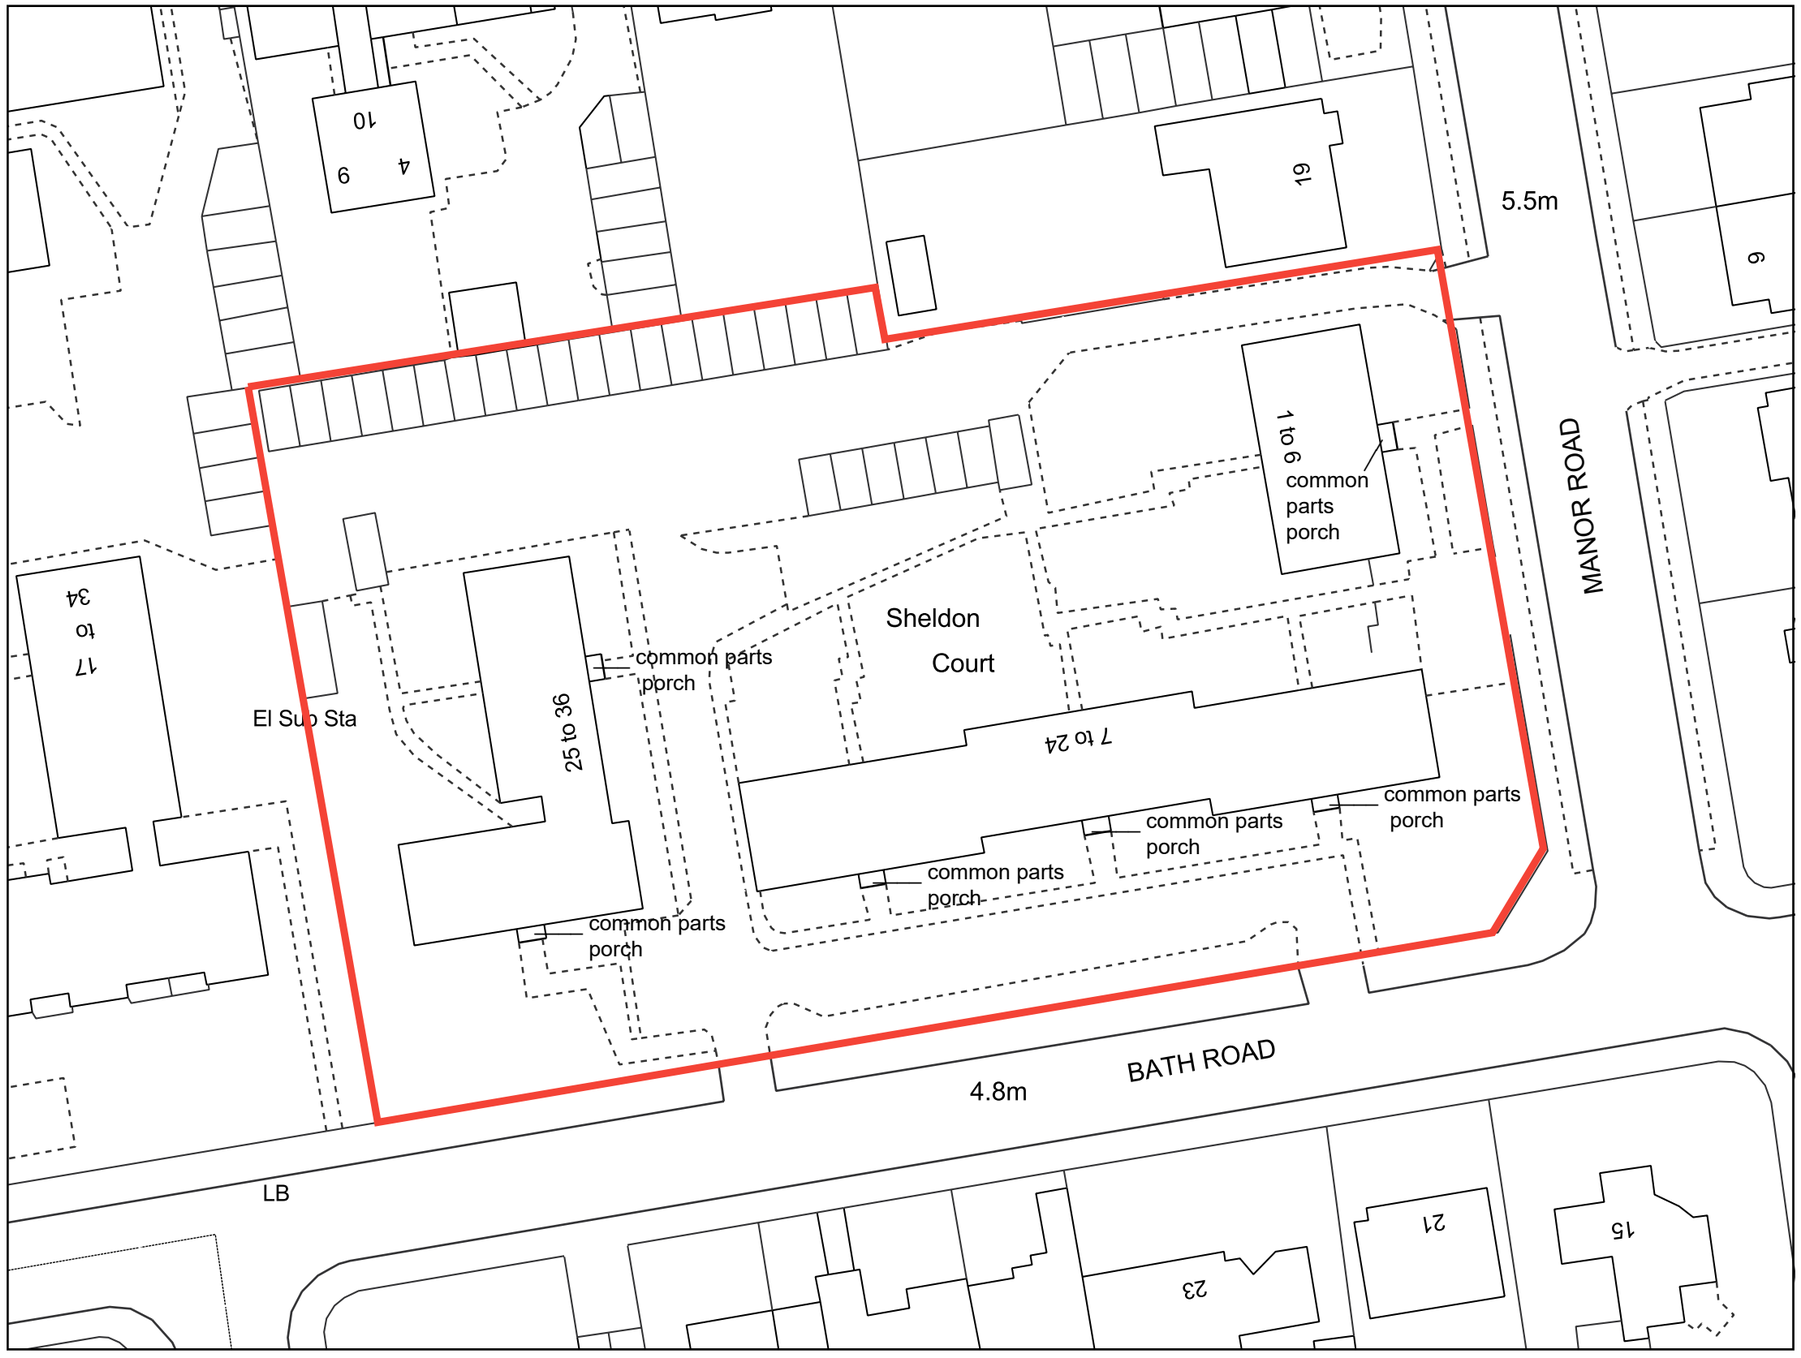

Site & Block Plan

Metres
0 2.5 5 10 15 20 25

Map data

N

This product includes mapping data licensed from Ordnance Survey with the permission of the Controller of HMSO - Crown Copyright and/or database right 2021. All rights reserved. Licence Number 100047514.

FIND
PROFESSIONAL MAPPING INTELLIGENCE

Sussex Building Surveyors Ltd

01903 529583
adk@sussexbuildingsurveyors.com

Sheldon Court,
Bath Road,
Worthing.
BN11 3PB

Replacement Common Parts Porches
Site & Block Plan

Scale: 1:500
Paper: A3
Date: November 2023
Drg No.: SBS/453/07

Do not scale except for planning purposes.
All dimensions to be checked on site.