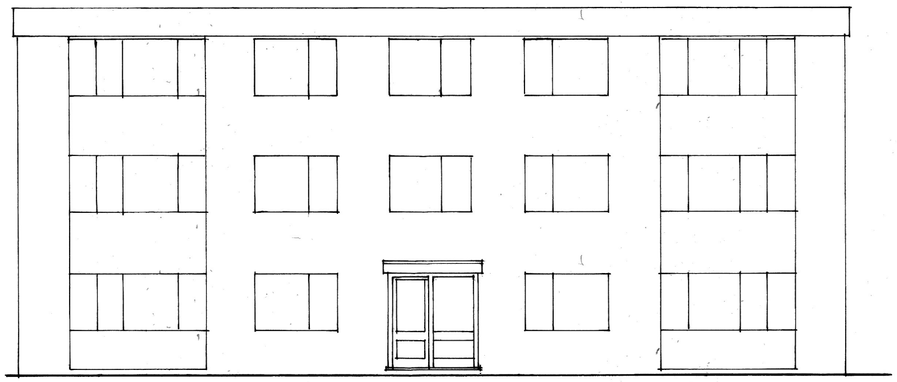

Front elevation Common Parts Porch

Flats 1-6 Manor Road - Existing East Elevation

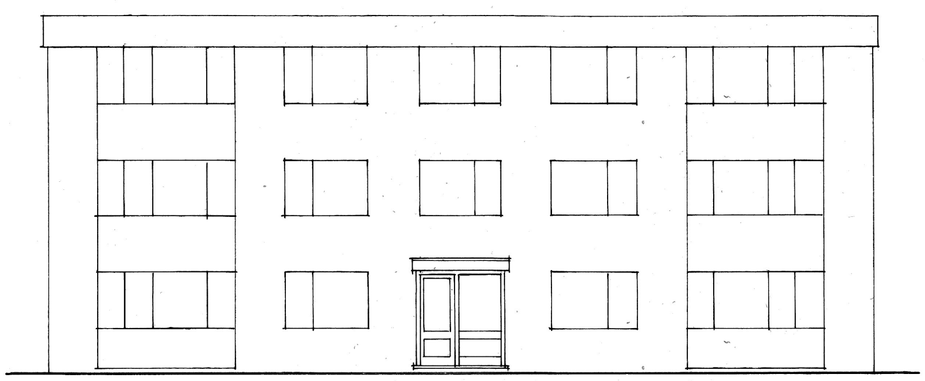

Front elevation Common Parts Porch

Flats 25-30 Bath Road - Existing South Elevation

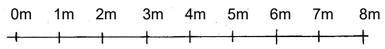

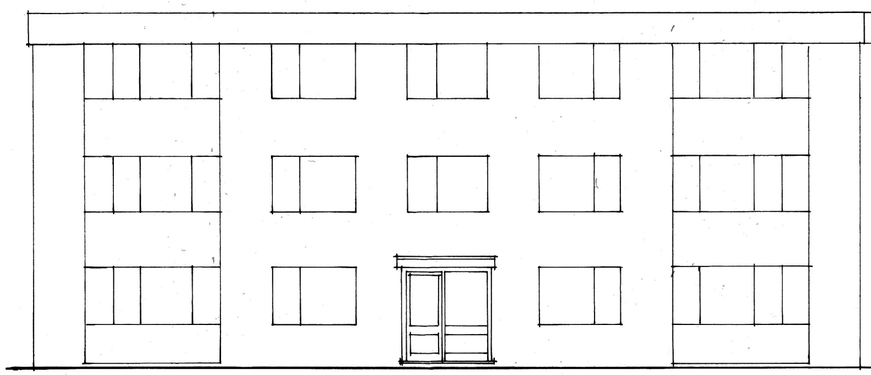

Front elevation Common Parts Porch

Flats 19-24 Bath Road - Existing South Elevation

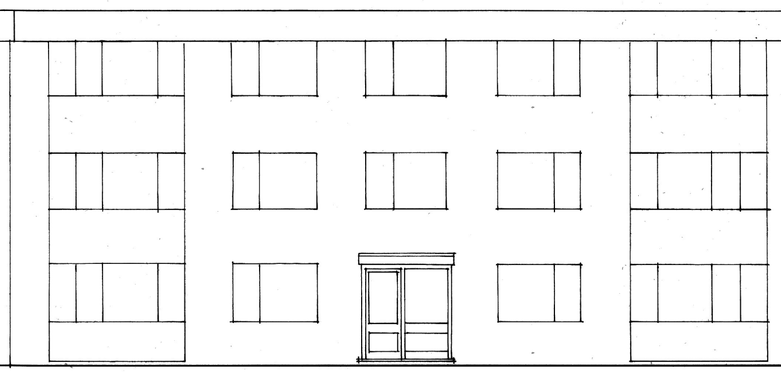

Front elevation Common Parts Porch

Flats 13-18 Bath Road - Existing South Elevation

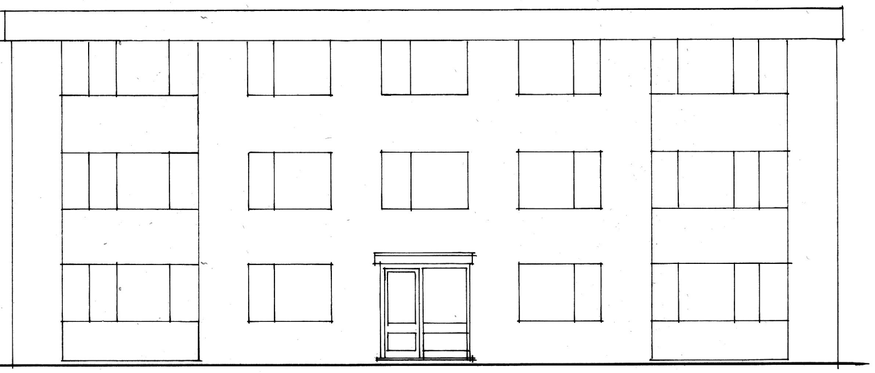

Front elevation Common Parts Porch

Flats 7-12 Bath Road - Existing South Elevation

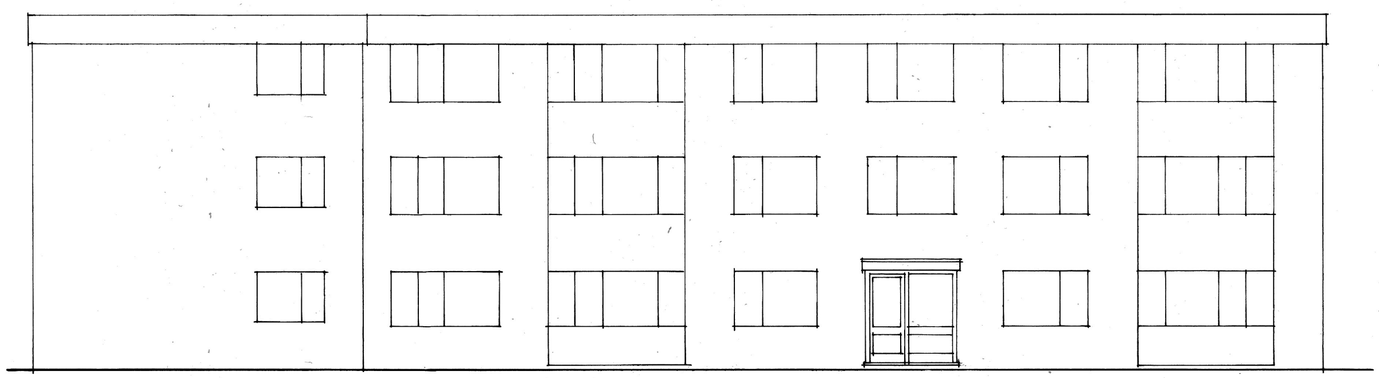

Front elevation Common Parts Porch

Flats 31-36 Bath Road - Existing East Elevation

Sussex Building Surveyors Ltd

01903 529583
adk@sussexbuildingsurveyors.com

Sheldon Court,
Bath Road,
Worthing.
BN11 3PB

Replacement Common Parts Porches
Existing Elevations

Scale: 1:100
Paper: A2
Date: November 2023
Drg No.: SBS/453/05

Do not scale except for planning purposes.
All dimensions to be checked on site.