Southern Water

Planning Services
Adur and Worthing Councils
Portland House
Richmond Road
Worthing
West Sussex
BN11 1LF

Developer Services
Southern Water
Sparrowgrove House
Sparrowgrove
Otterbourne
Hampshire
SO21 2SW

Tel: 0330 303 0119
Email: developerservices@southernwater.co.uk

ADUR & WORTHING
- 9 OCT 2015
PLANNING SERVICES

Your Ref
AWDM/1359/15
Our Ref
PLAN-011339
Date
07/10/2015

Dear Sir

Proposal: Application to vary condition 8 and 11 of AWDM/0842/14 to allow air conditioning unit and extractor fan and to allow timing of meetings to correspond with prayers.
Site: 378 - 380 Brighton Road Shoreham-By-Sea West Sussex BN43 6RE.
AWDM/1359/15

Thank you for your letter of 25/09/2015.

Southern Water have no comments to make in respect of the variation of condition application submitted by the applicant.

Yours sincerely

Developer Services

Southern Water Services Ltd Registered Office: Southern House Yeoman Road Worthing BN13 3NX Registered in England No. 2366670

SOUTHERN WATER

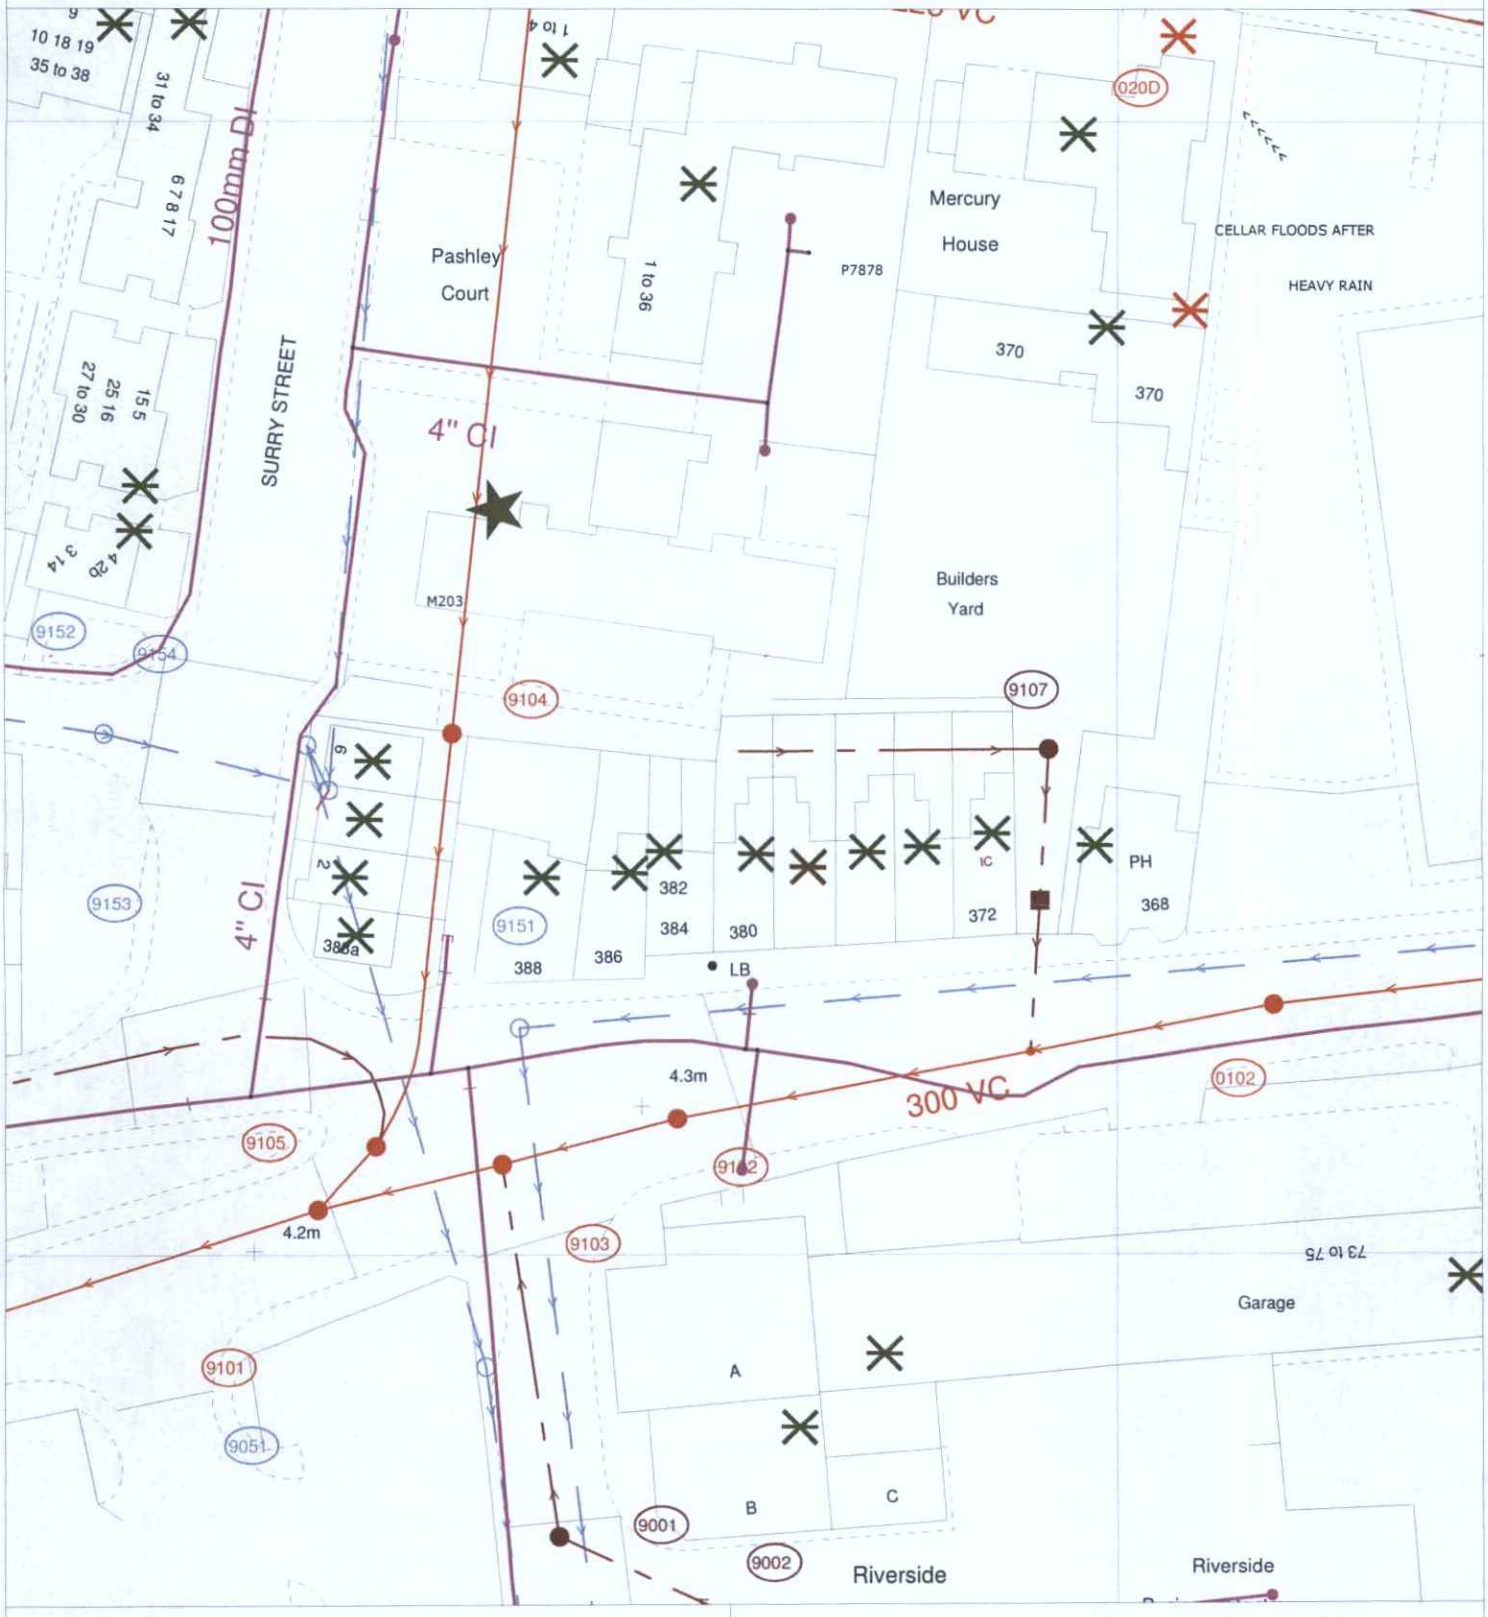

The positions of pipes shown on this plan are believed to be correct, but Southern Water Services Ltd accept no responsibility in the event of inaccuracy. The actual positions should be determined on site.

Based upon Ordnance Survey Digital Data with the permission of the controller of H.M.S.O. Crown Copyright Reserved Licence No. WU 298530

Southern Water

O.S. REF: TQ2105SE	Scale: 1:625	Printed By: banuh	Date: 7-10-2015
Screen Print		Southern Water MapGuide Browser	
WARNING: BAC pipes are constructed of Bonded Asbestos Cement		Requested By:	
WARNING: Unknown (UNK) materials may include Bonded Asbestos Cement			