

project	Changes to **75 BEACH GREEN SHOREHAM-BY-SEA BN43 5HH**
client	Mr B Henwood 75 Beach Green Shoreham-by-Sea BN43 5YE
architect	Peter Wilson Hilary Mount Way Lancing BN15 0QD 01903 755765
drawing	scale 1: 100 @ A4 date: 02/07/20 revision 30/08/2020

proposed elevations 2 tp792/19a1

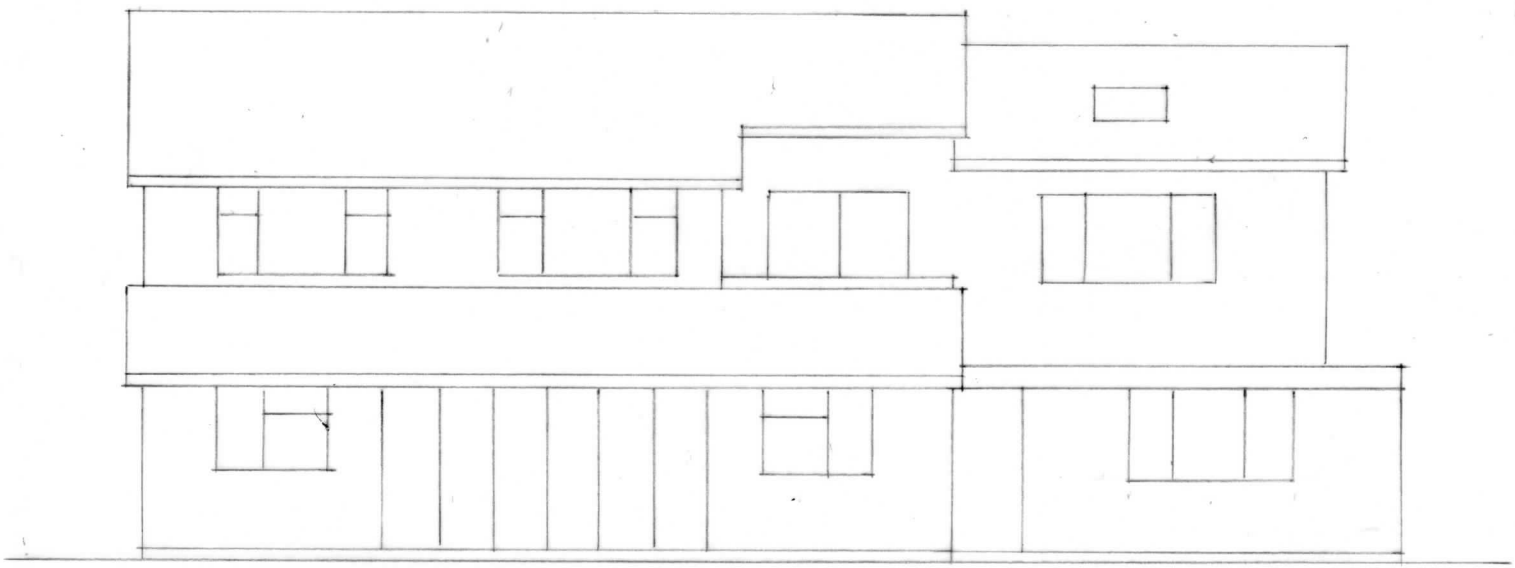

south elevation

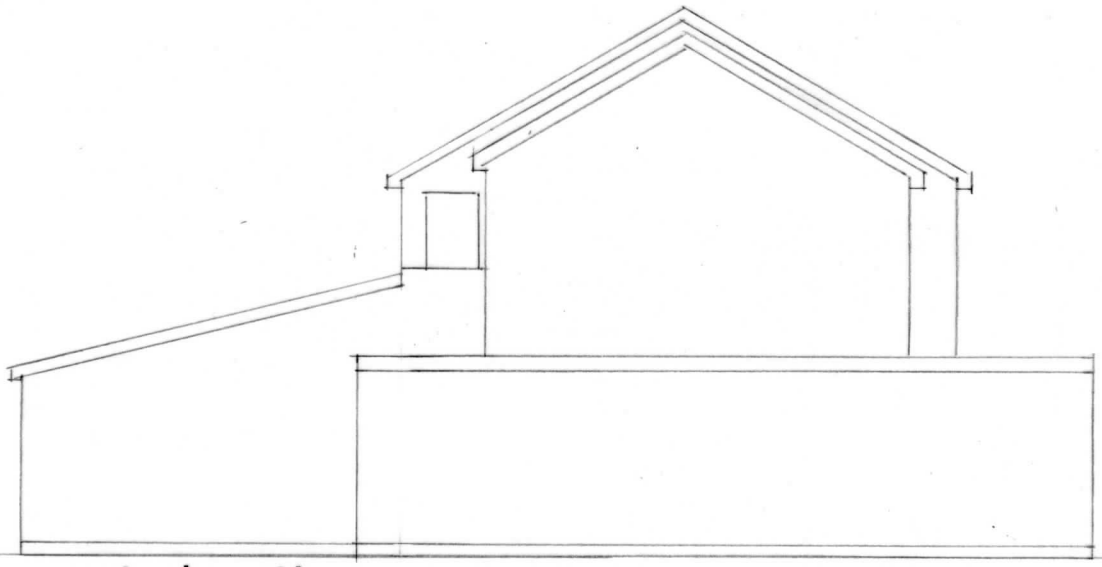

east elevation

0 1 2 3 4 5 6 7 metres