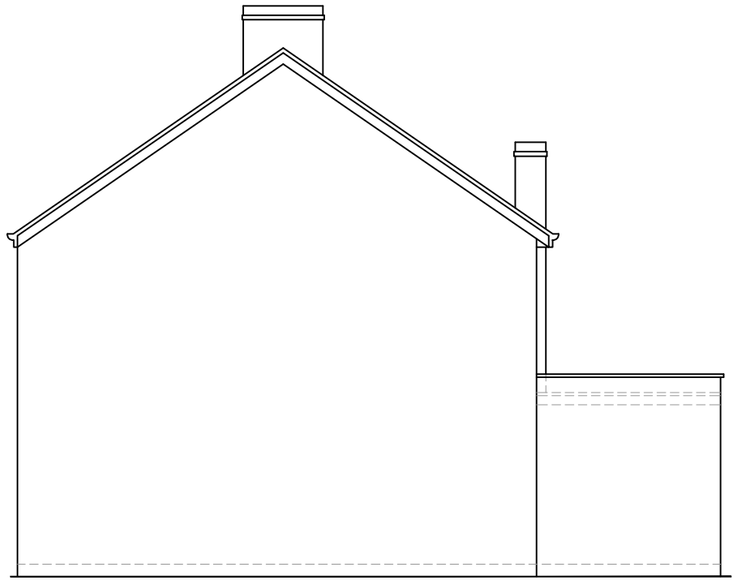

PROPOSED NORTH ELEVATION
SCALE 1:100



PROPOSED WEST ELEVATION
SCALE 1:100



PROPOSED EAST ELEVATION
SCALE 1:100



PROPOSED SOUTH ELEVATION
SCALE 1:100

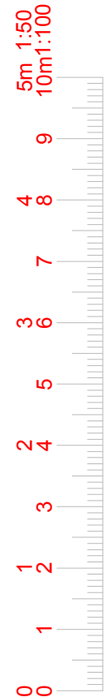

FastPlans

6 Winsham Grove,
London, SW11 6ND

www.FastPlansUK.co.uk

Project:
EXTENSION

Address:
5 THE CRESCENT BN42 4LB

Scale:	Dwg. no:
1:100 @ A3	A06 REV-1
Drawn by:	Date Drawn:
O.B.S	15-Apr-2020

For Drawings Tel: 020 3542 1777

E-mail: plans@FastPlansUK.co.uk