ADUR & WORTHING
PLANNING SERVICES
PLAN | AWDM/ 0521/17
DATE VALID | 30 MAR 2017

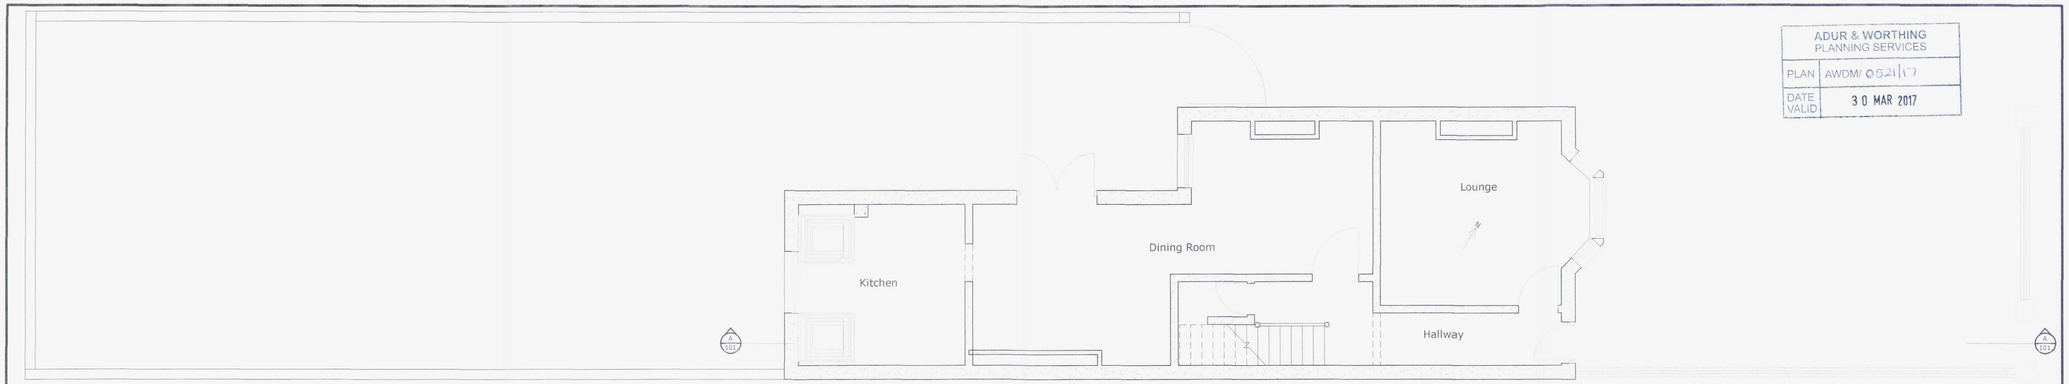


Ground Floor (1:50)

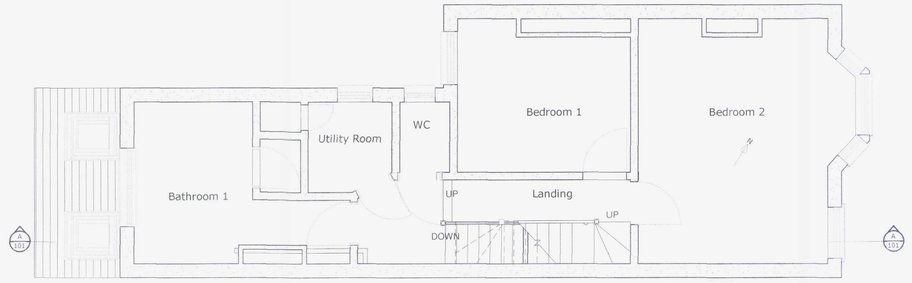


First Floor (1:50)

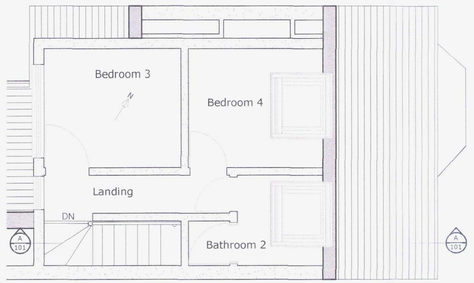


Second Floor (1:50)

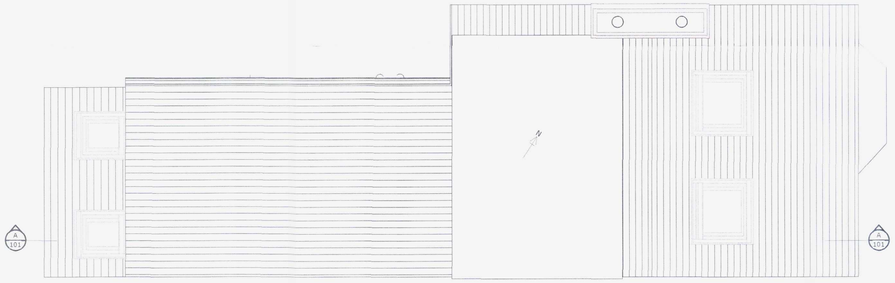

Roof Plan (1:50)

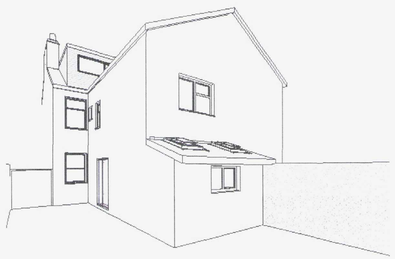

Perspective 1



Perspective 2

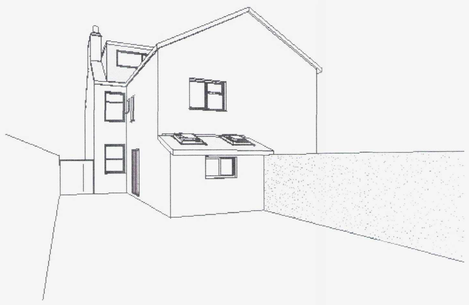

Perspective 3




Existing Block Plan (1:500)

SCALE BAR 1:500
0m 10m 20m 50m




Proposed Block Plan (1:500)

SCALE BAR 1:500
0m 10m 20m 50m




Location Plan (1:1250)

SCALE BAR 1:1250
0m 25m 125m

SCALE BAR FOR ALL 1:50 DETAILS
0m 5m 10m

| Date | Rev | Description |
|---|---|---|
| Date 1 | - | Revision 1 |

Client
Tracy Salmon

Project
33 Cross Road, Southwick, BN42 4HG

Drawing Title
Perspective 1 to 3, Existing Ground, First, Second Floor, Roof, Location and Block Plans

Issued for
Householder Application for Planning Consent

Haworth McCall CONSULTING
Brighton: 01273 617117
Belfast: 028 9028 3060
solutions@haworthmccall.co.uk
www.haworthmccall.co.uk

| Scale | Designer | Date | Org No. | Rev |
|---|---|---|---|---|
| As indicated | DHG | 03/03/17 | 604/ /100 | - |
| Original paper size A1 | Drawn DHG | | | |