

NatWest Shoreham by Sea Closure

TENURE: / **FREEHOLD**
LISTED BUILDING: / **NO (IN CONSERVATION AREA)**
ADVERTISEMENT CONSENT: / **NO**
PLANNING CONSENT: / **NO**
BUILDING CONTROL: / **NO**

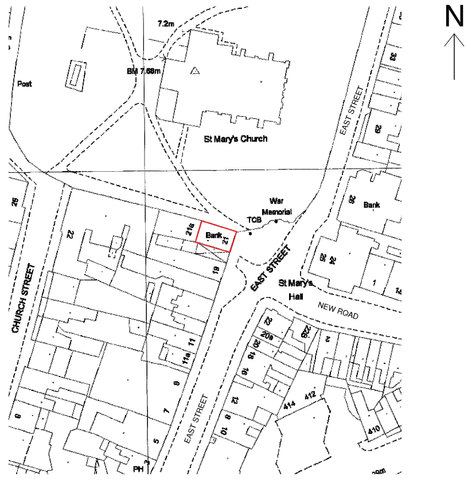

01 LOCATION PLAN
scale 1:1250

1 : 1250 0 50 100 200 250mts

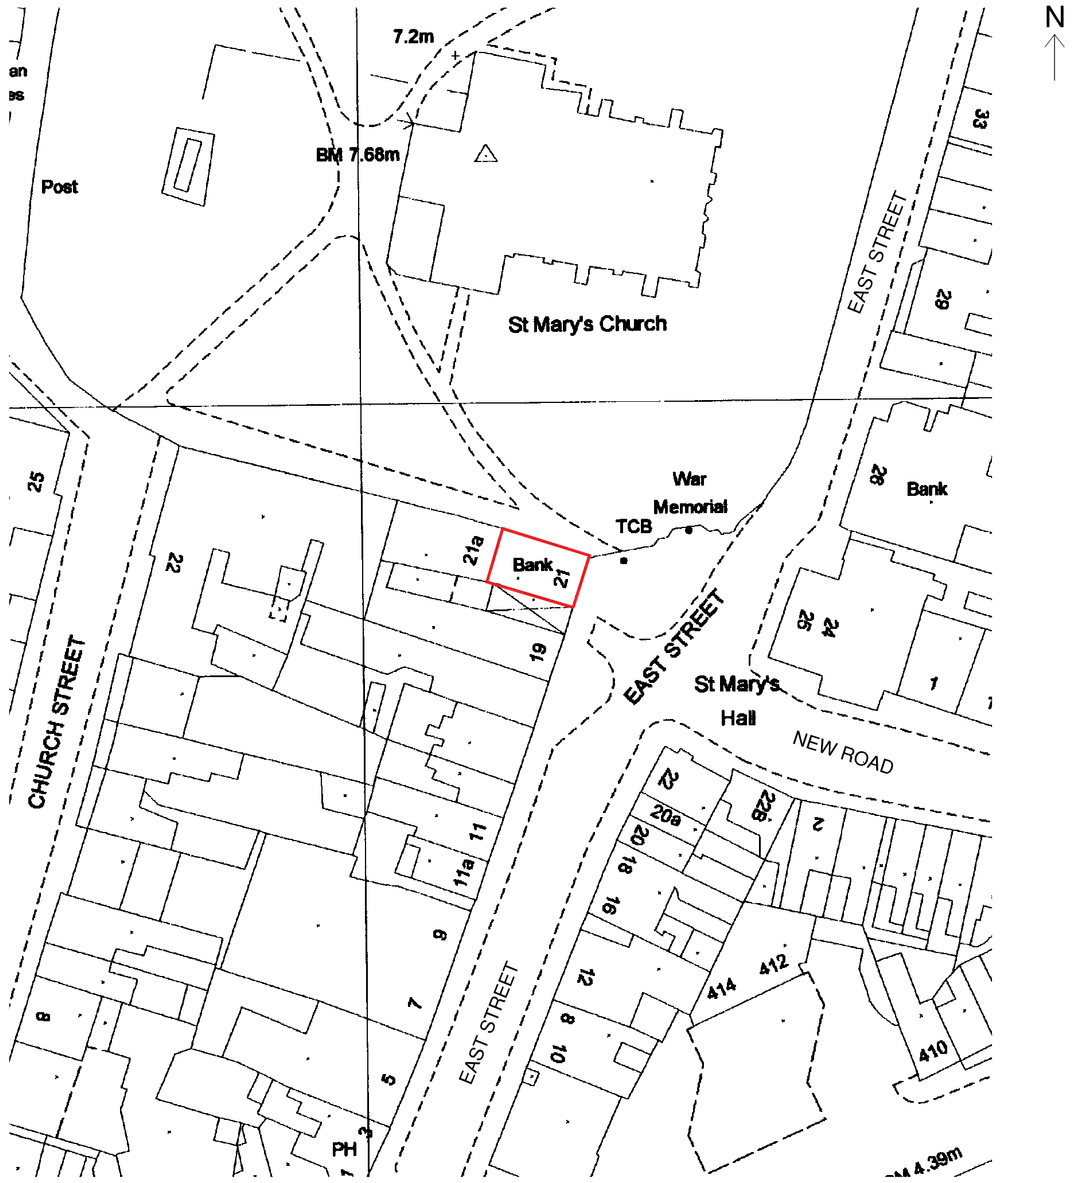


Produced 01 Sep 2000 from Ordnance Survey digital data and incorporating surveyed revision available at this date. © Crown copyright 2000.

Due to the resolution of this image, the depiction of a solid line within dashed lines does not necessarily constitute an obstruction at ground level.

Reproduction in whole or in part is prohibited without prior permission of Ordnance Survey.

02 SITE PLAN
scale 1:500

1 : 500 0 10 20 30 40 50 100mts

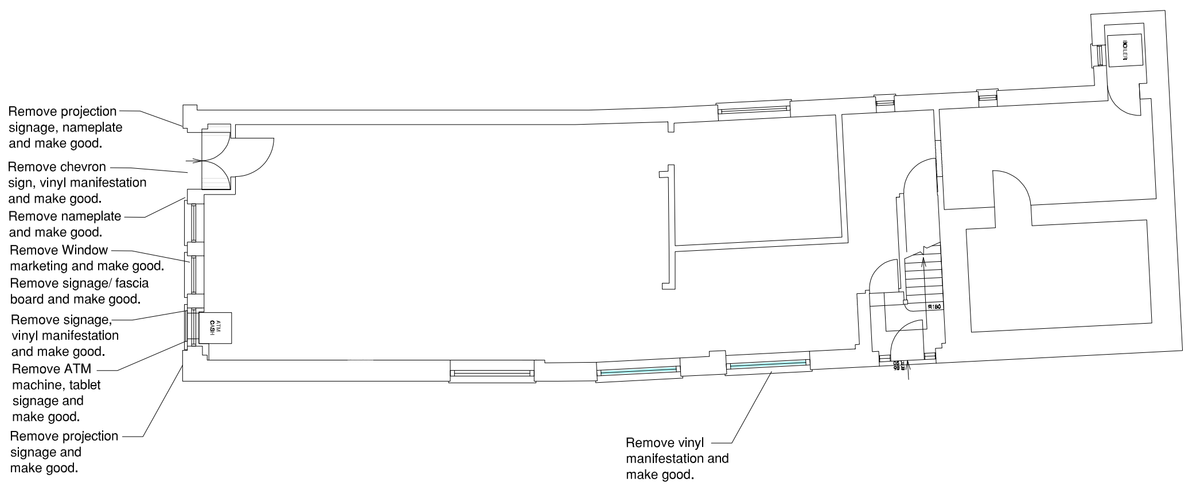

03 BLOCK PLAN
scale 1:100

Property Services

This drawing is the copyright and property of NatWest Group plc.
It must not be copied or published without written consent.

Do not scale from this drawing.

SPACE—INVADER

Address: 2 Commercial Street, Castlefield, Manchester M15 4RQ
Tel: +44(0)161 819 2504
Web: www.spaceinvaderdesign.co.uk

A 20/02/23 2nd ROAD NAME ADDED AFTER LA REQUEST NJL

NatWest Group

address
NATWEST SHOREHAM BY SEA
21 EAST STREET,
SHOREHAM BY SEA,
WEST SUSSEX,
BN43 5ZP

ref no. | sortcode

description
SITE & LOCATION PLANS

status
PLANNING

IPMS1 | sqm
IPMS2 | sqm
IPMS3 | sqm

scale: SEEDRAWING@A1
brand

drn: IS
date: 02.02.23

rbs drawing number: SID21046-034-101
rev.: A