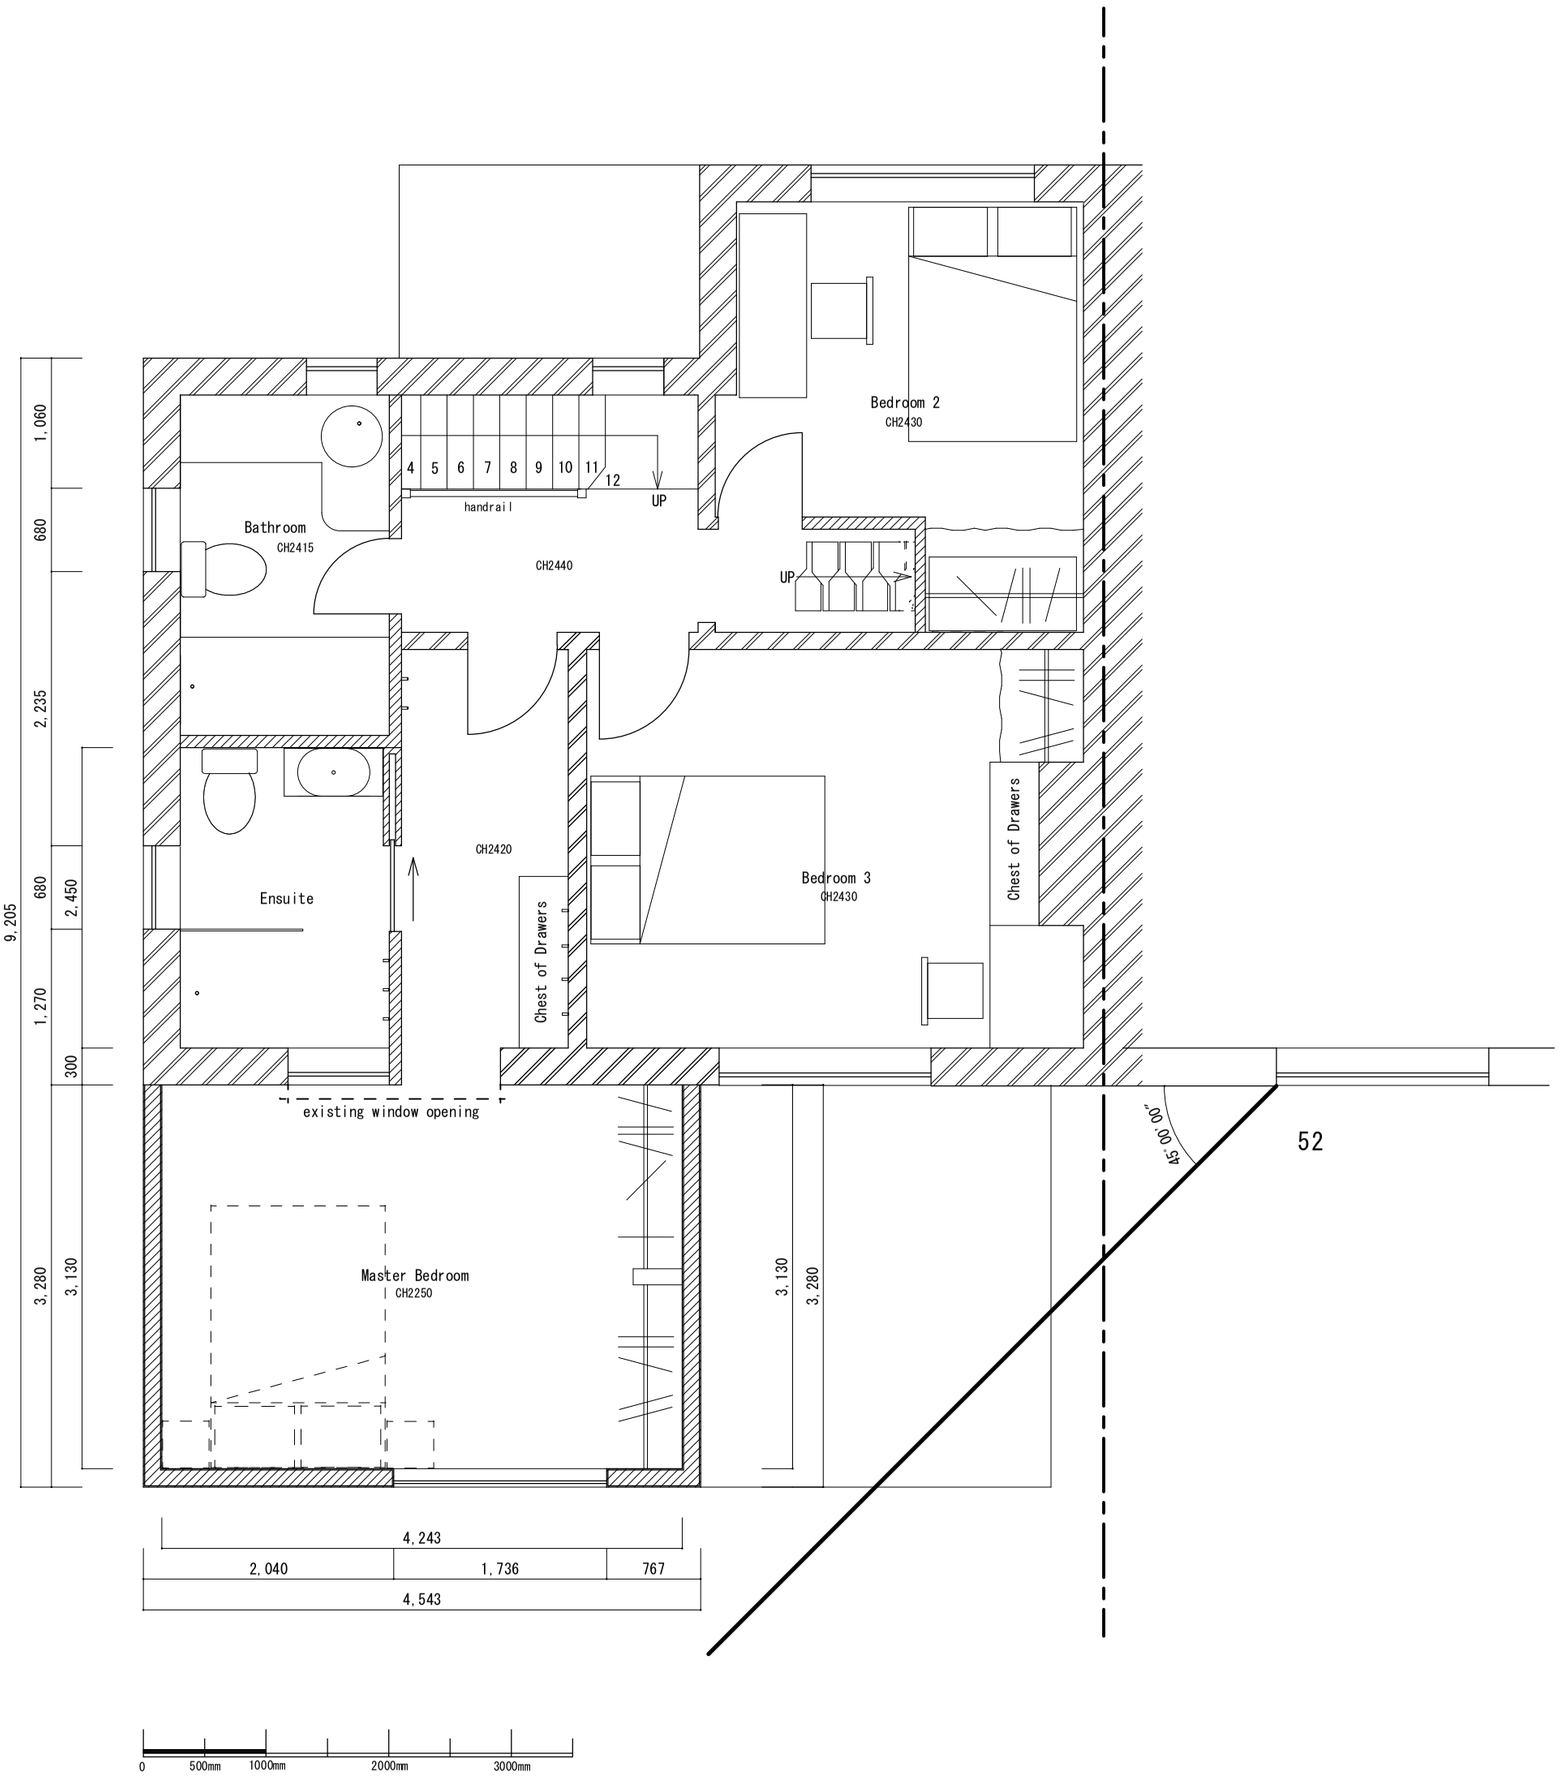


SCALE 1/50

Proposed First Floor Plan 1:50

Extension Plan for
KUROKI-KENNEDY's

6/6

50 Clarendon Road
Shoreham-by-Sea
West Sussex
BN43 6YG

Proposed First Floor Plan with Details	1: 50	@A3