A 1st Floor Extension, roof remodelling and internal alterations
proposed at 158 Old Fort Road, Shoreham Beach

May 2018
Drawing no:JB 402\ planning 06D
rev C: obscure glass window proposed to be clear glass
rev D: obscure glass window revised

AMENDMENT

ADUR & WORTHING
PLANNING SERVICES
PLAN AWDM\ 1323\19
DATE VALID - 8 OCT 2019

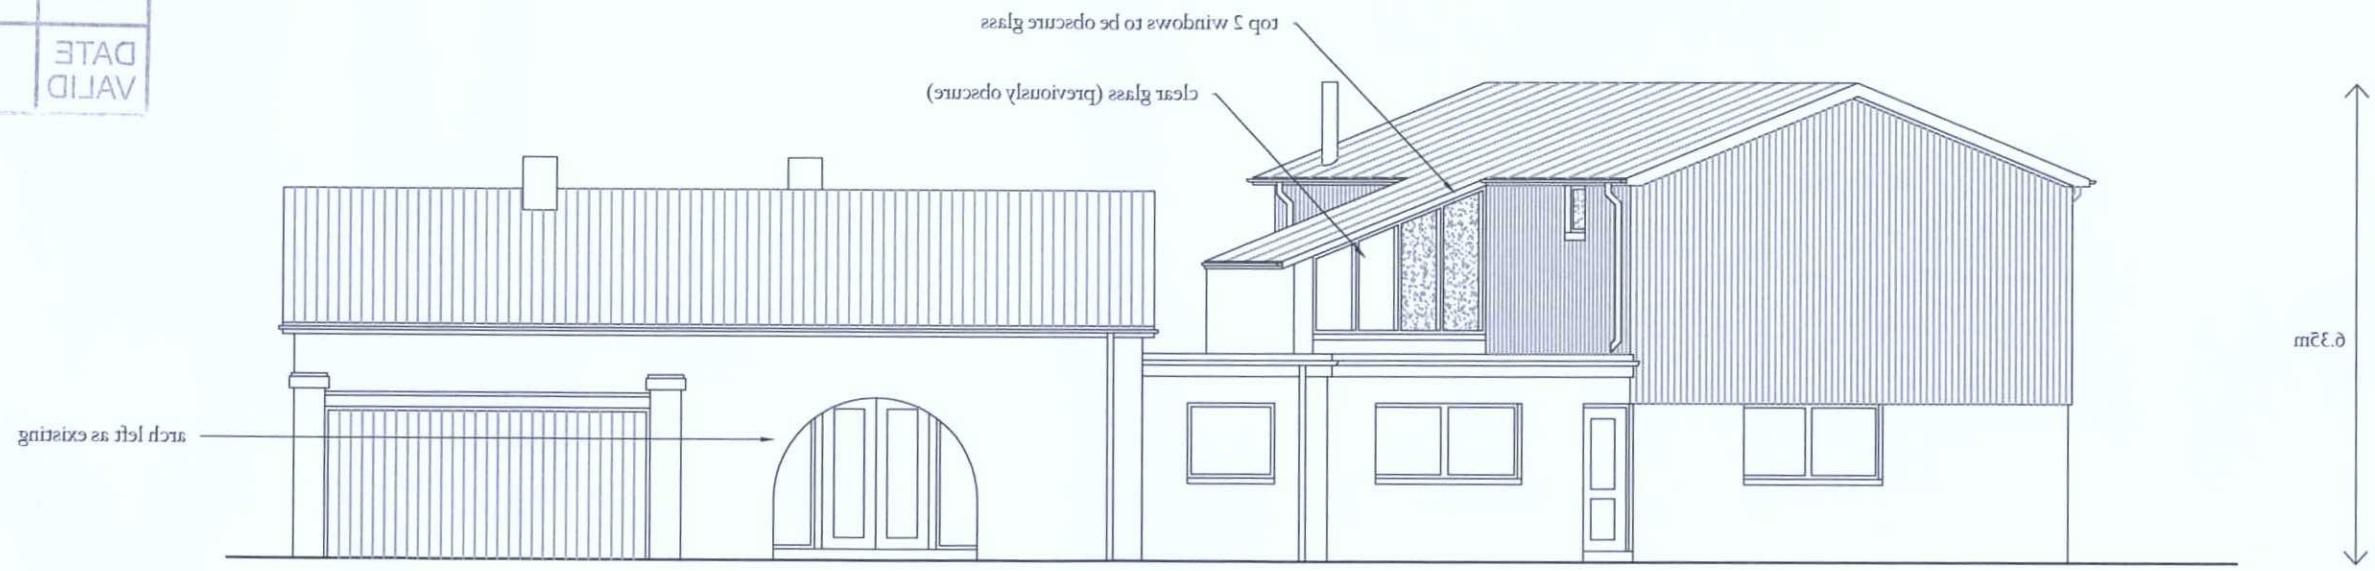

PROPOSED FRONT (NORTH FACING) ELEVATION 1:100

JAMES BRECKELL :ARCHITECT : ARB : RIBA
Adur Business Centre, Little high Street, Shoreham by Sea, BN43 5EG, Tel 01273 467 621, Email: james@breckell.co.uk

SCALE BAR 1:100