A 1st Floor Extension, roof remodelling and internal alterations
proposed at 158 Old Fort Road, Shoreham Beach

May 2018
Drawing no:JB 402/ planning 08D

rev C: obscure glass window proposed to be clear glass

rev D: obscure glass window revised

AMENDMENT

ADUR & WORTHING
PLANNING SERVICES

PLAN	AWDM/ 1334/19
DATE VALID	- 8 OCT 2019

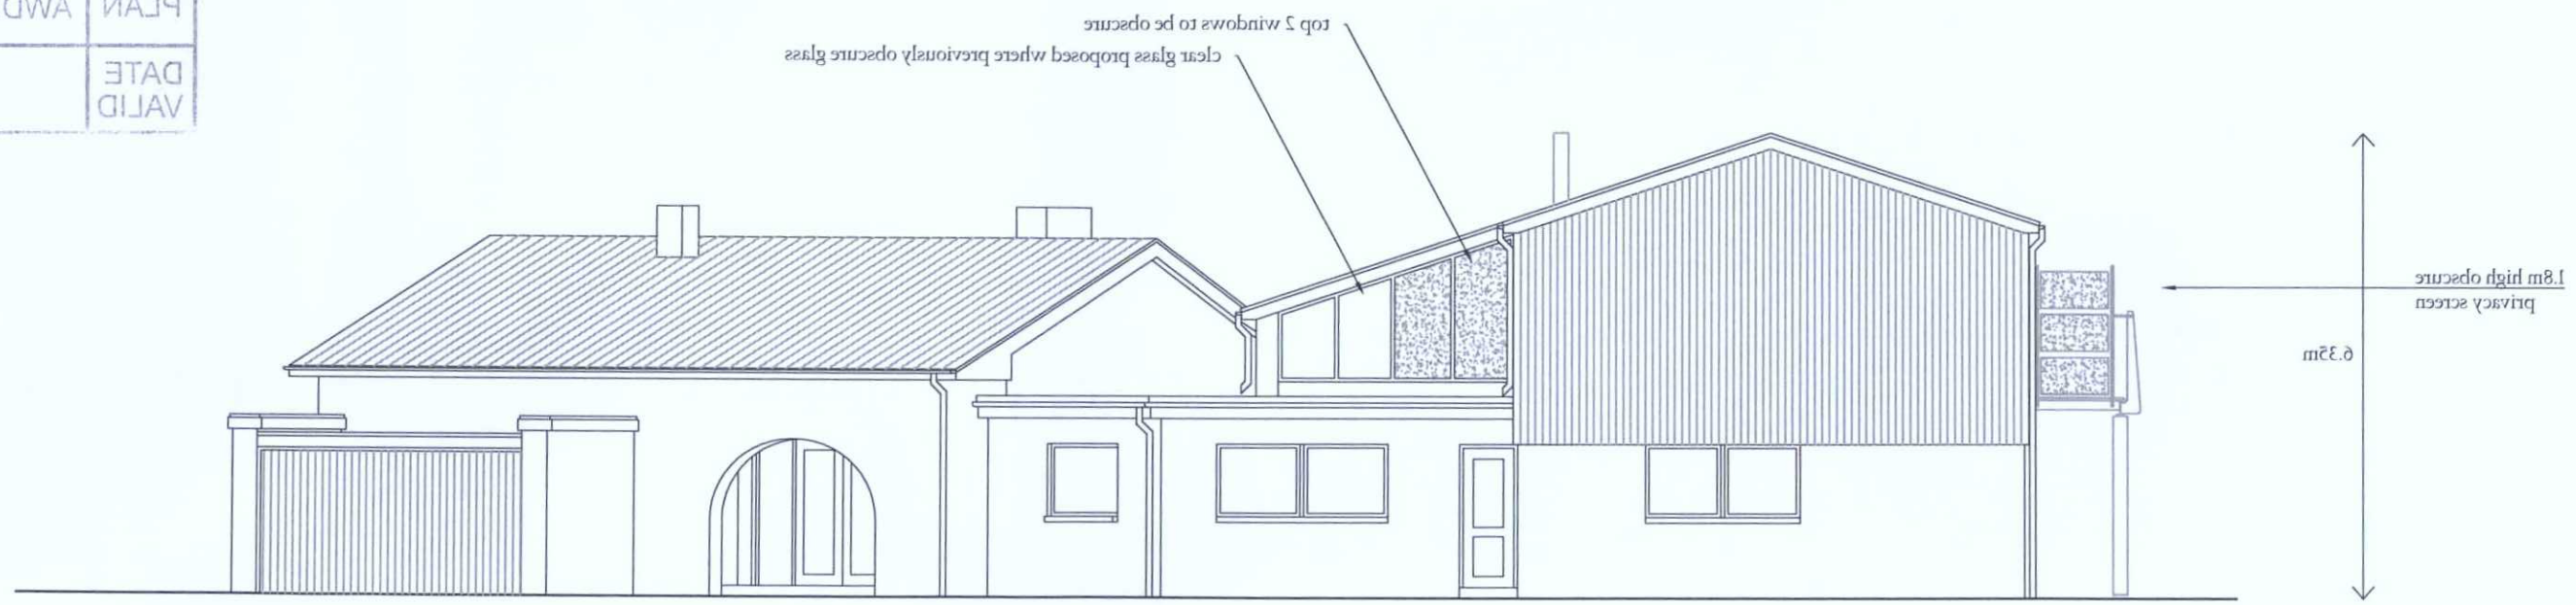

PROPOSED NORTH- EAST FACING ELEVATION 1:100

JAMES BRECKELL :ARCHITECT : ARB : RIBA
Adur Business Centre, Little high Street, Shoreham by Sea, BN43 5EG, Tel 01273 467 621, Email: james@breckell.co.uk

0 1 2 3 4 5
SCALE BAR 1:100