
PLAN No. Adc/372/10

DATE RECEIVED - 5 OCT 2010

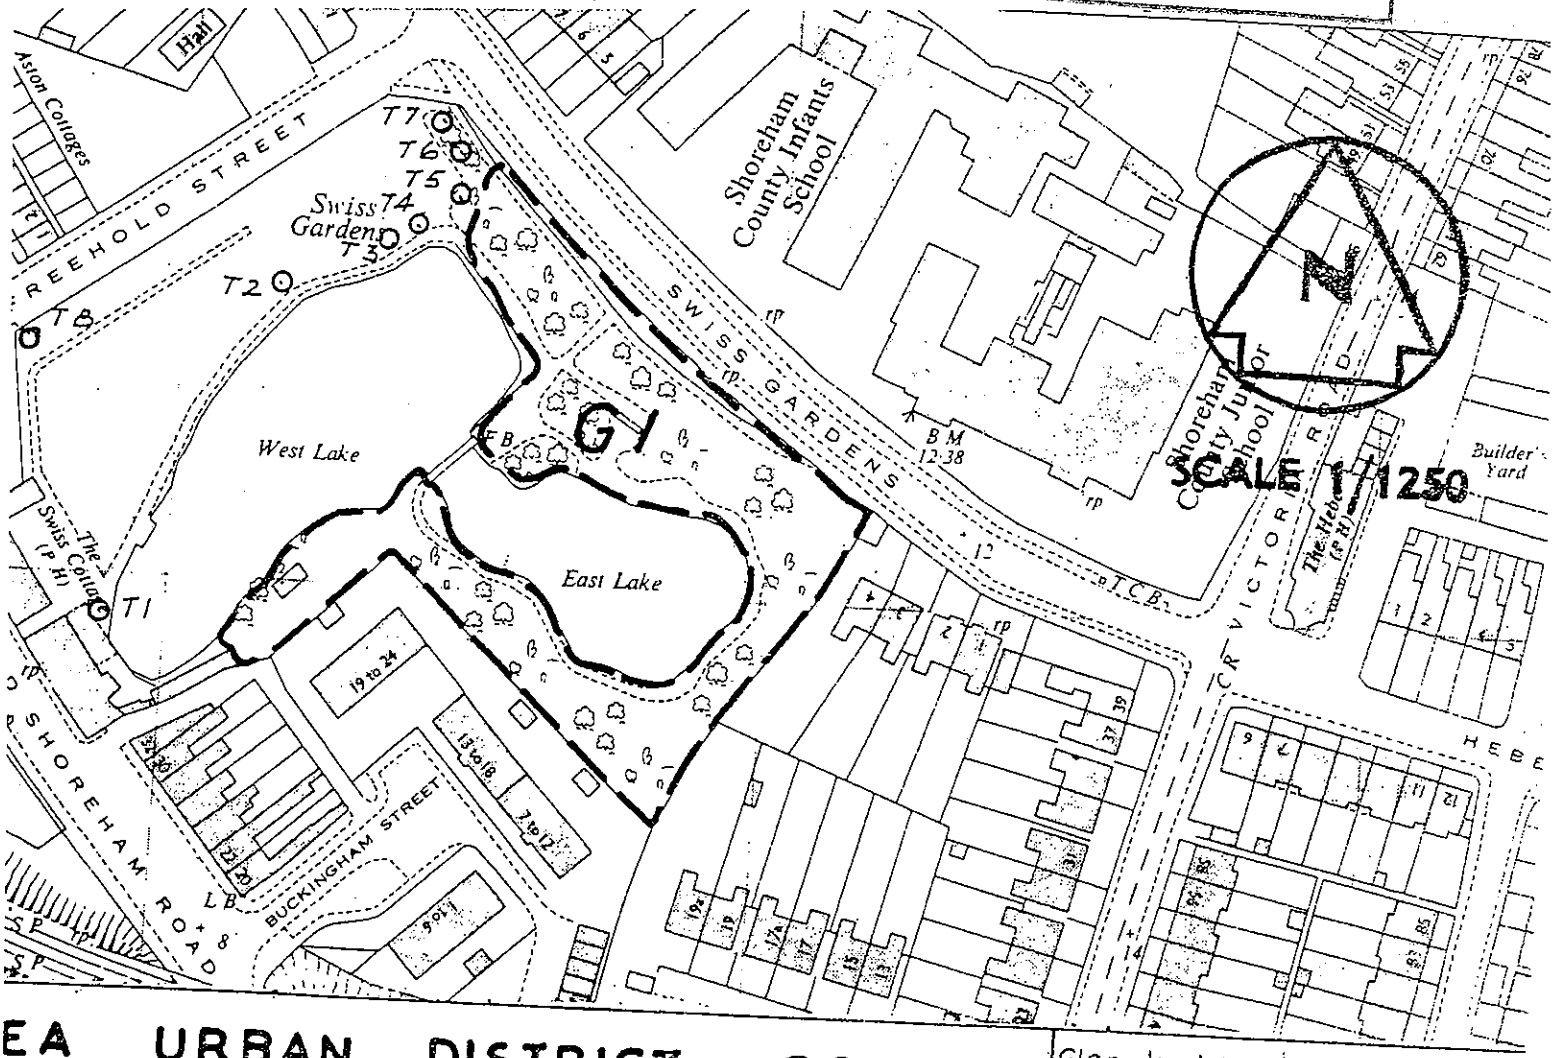

EA URBAN DISTRICT COUNCIL

ORDER 1972

Glen k kingdon M.I.Mun E.
Engineer & Surveyor
St. Wilfrids.
Ham Road.
Shoreham-by-Sea
Sussex