
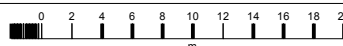



68 RECTORY ROAD, WORTHING BN14 7PW

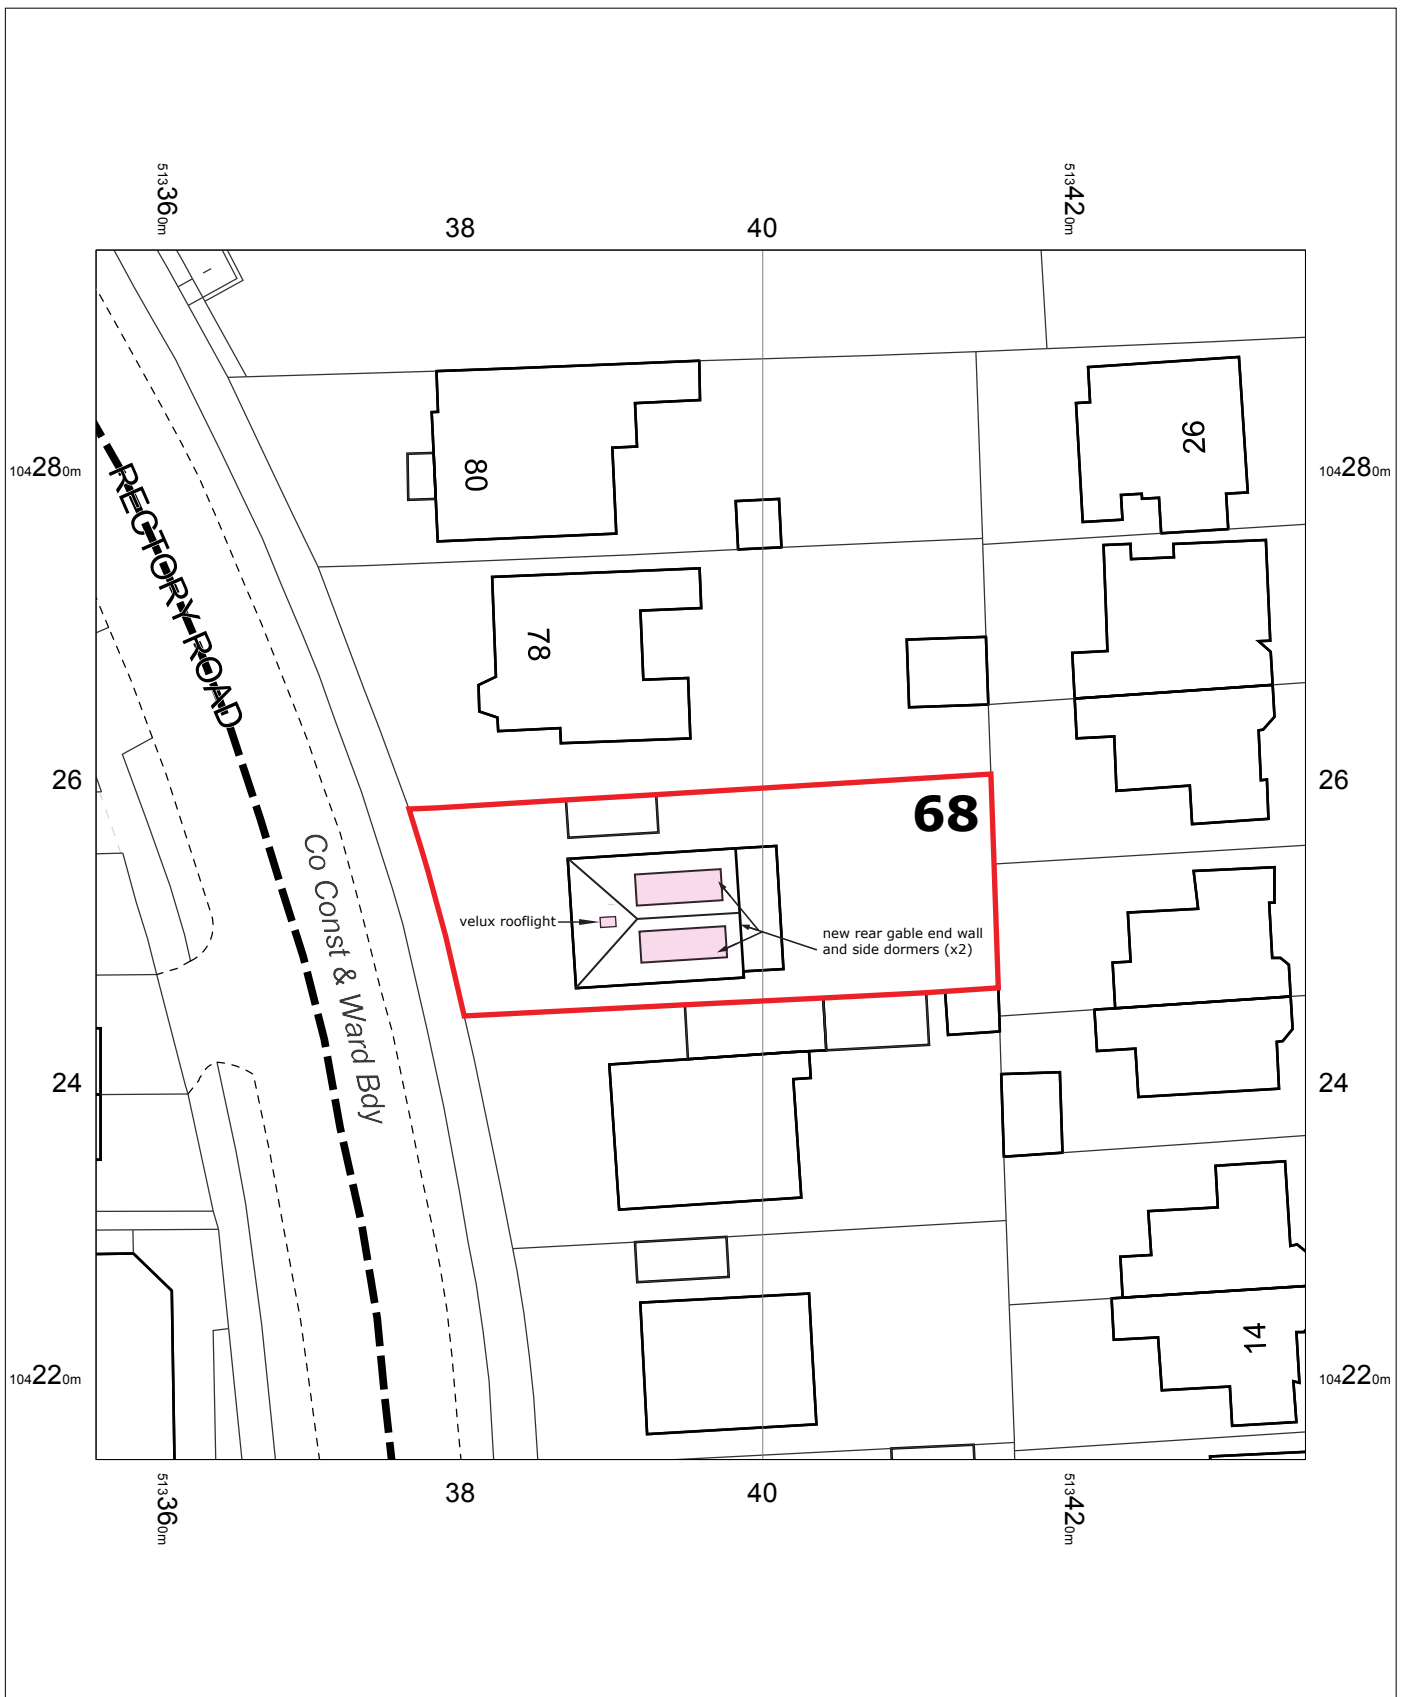

OS MasterMap 1250/2500/10000 scale
Tuesday, April 21, 2026, ID: CM-01274022
www.centremapslive.co.uk

1:500 scale print at A4, Centre: 513396 E, 104255 N

©Crown Copyright Ordnance Survey. Licence no.
AC0000849896

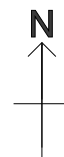

Wayne Gander MCIAT
Chartered Architectural Technologist
98 Durrington Lane, Worthing,
West Sussex BN13 2RQ
M 07808 887896
E waynegander08@gmail.com

