




REAR ELEVATION.

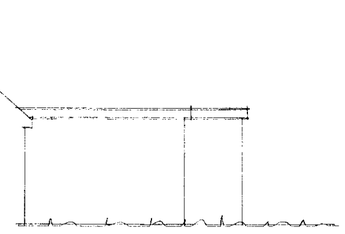


SIDE ELEVATION.

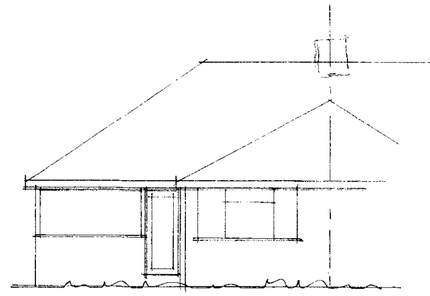


FRONT ELEVATION.

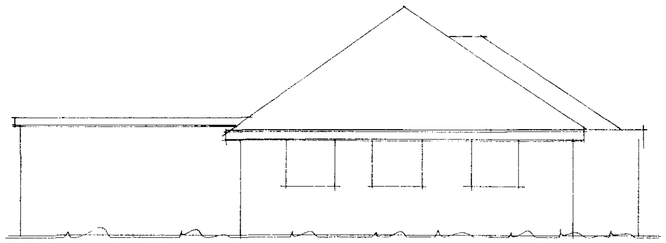


SIDE ELEVATION.

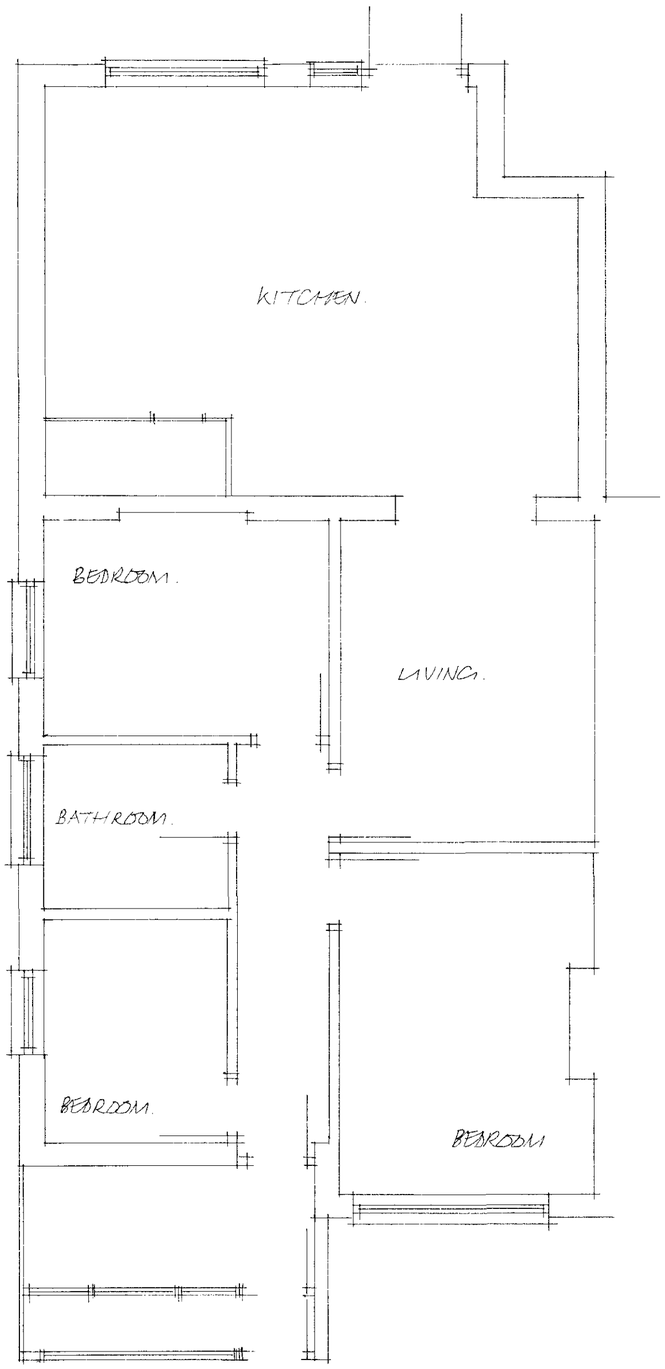


GROUND FLOOR PLAN.

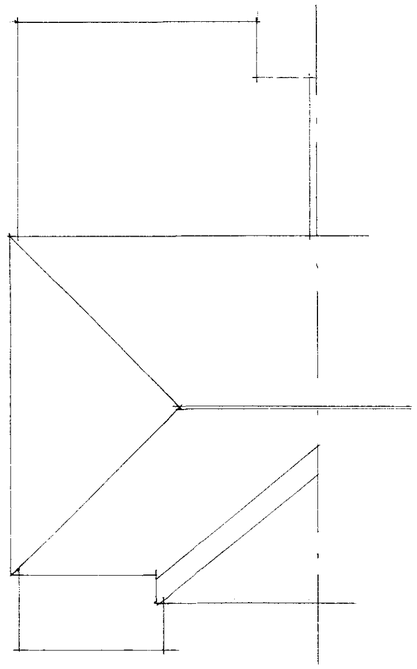

EXISTING ROOF PLAN.
1:100

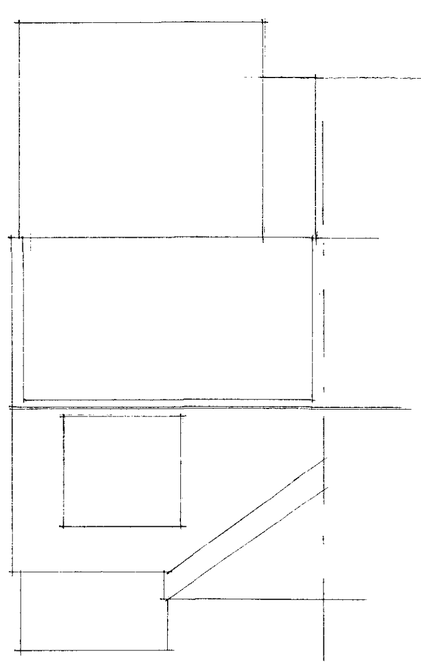

PROPOSED ROOF PLAN.
1:100

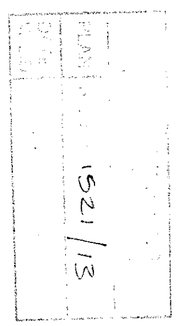

Notes:

All Dimensions must be checked on site and not scaled from this drawing

Contractor and client are reminded of their obligation under the Party Wall Act. If in doubt ask.
Contractor is to confirm all below ground drain run direction and invert levels.

A		
	Date	Revisions

© copyright

TIM CORDING
Architectural and Planning Services
"Kingshead", 140 High Street,
Steyning, West Sussex BN44 3LH
Tel/Fax: 01903 814836

Client
MR & MRS. LEE

Job Title
EXISTING PLANS & ELEVATIONS. AND ROOF PLANS.

Drawing Title
7 HERBERT ROAD. LANCING. WEST SUSSEX.

Scale 1:50 & 1:100

Date OCT. 2013 | Drawn by

Drg.No | Rev

Paper Size A2