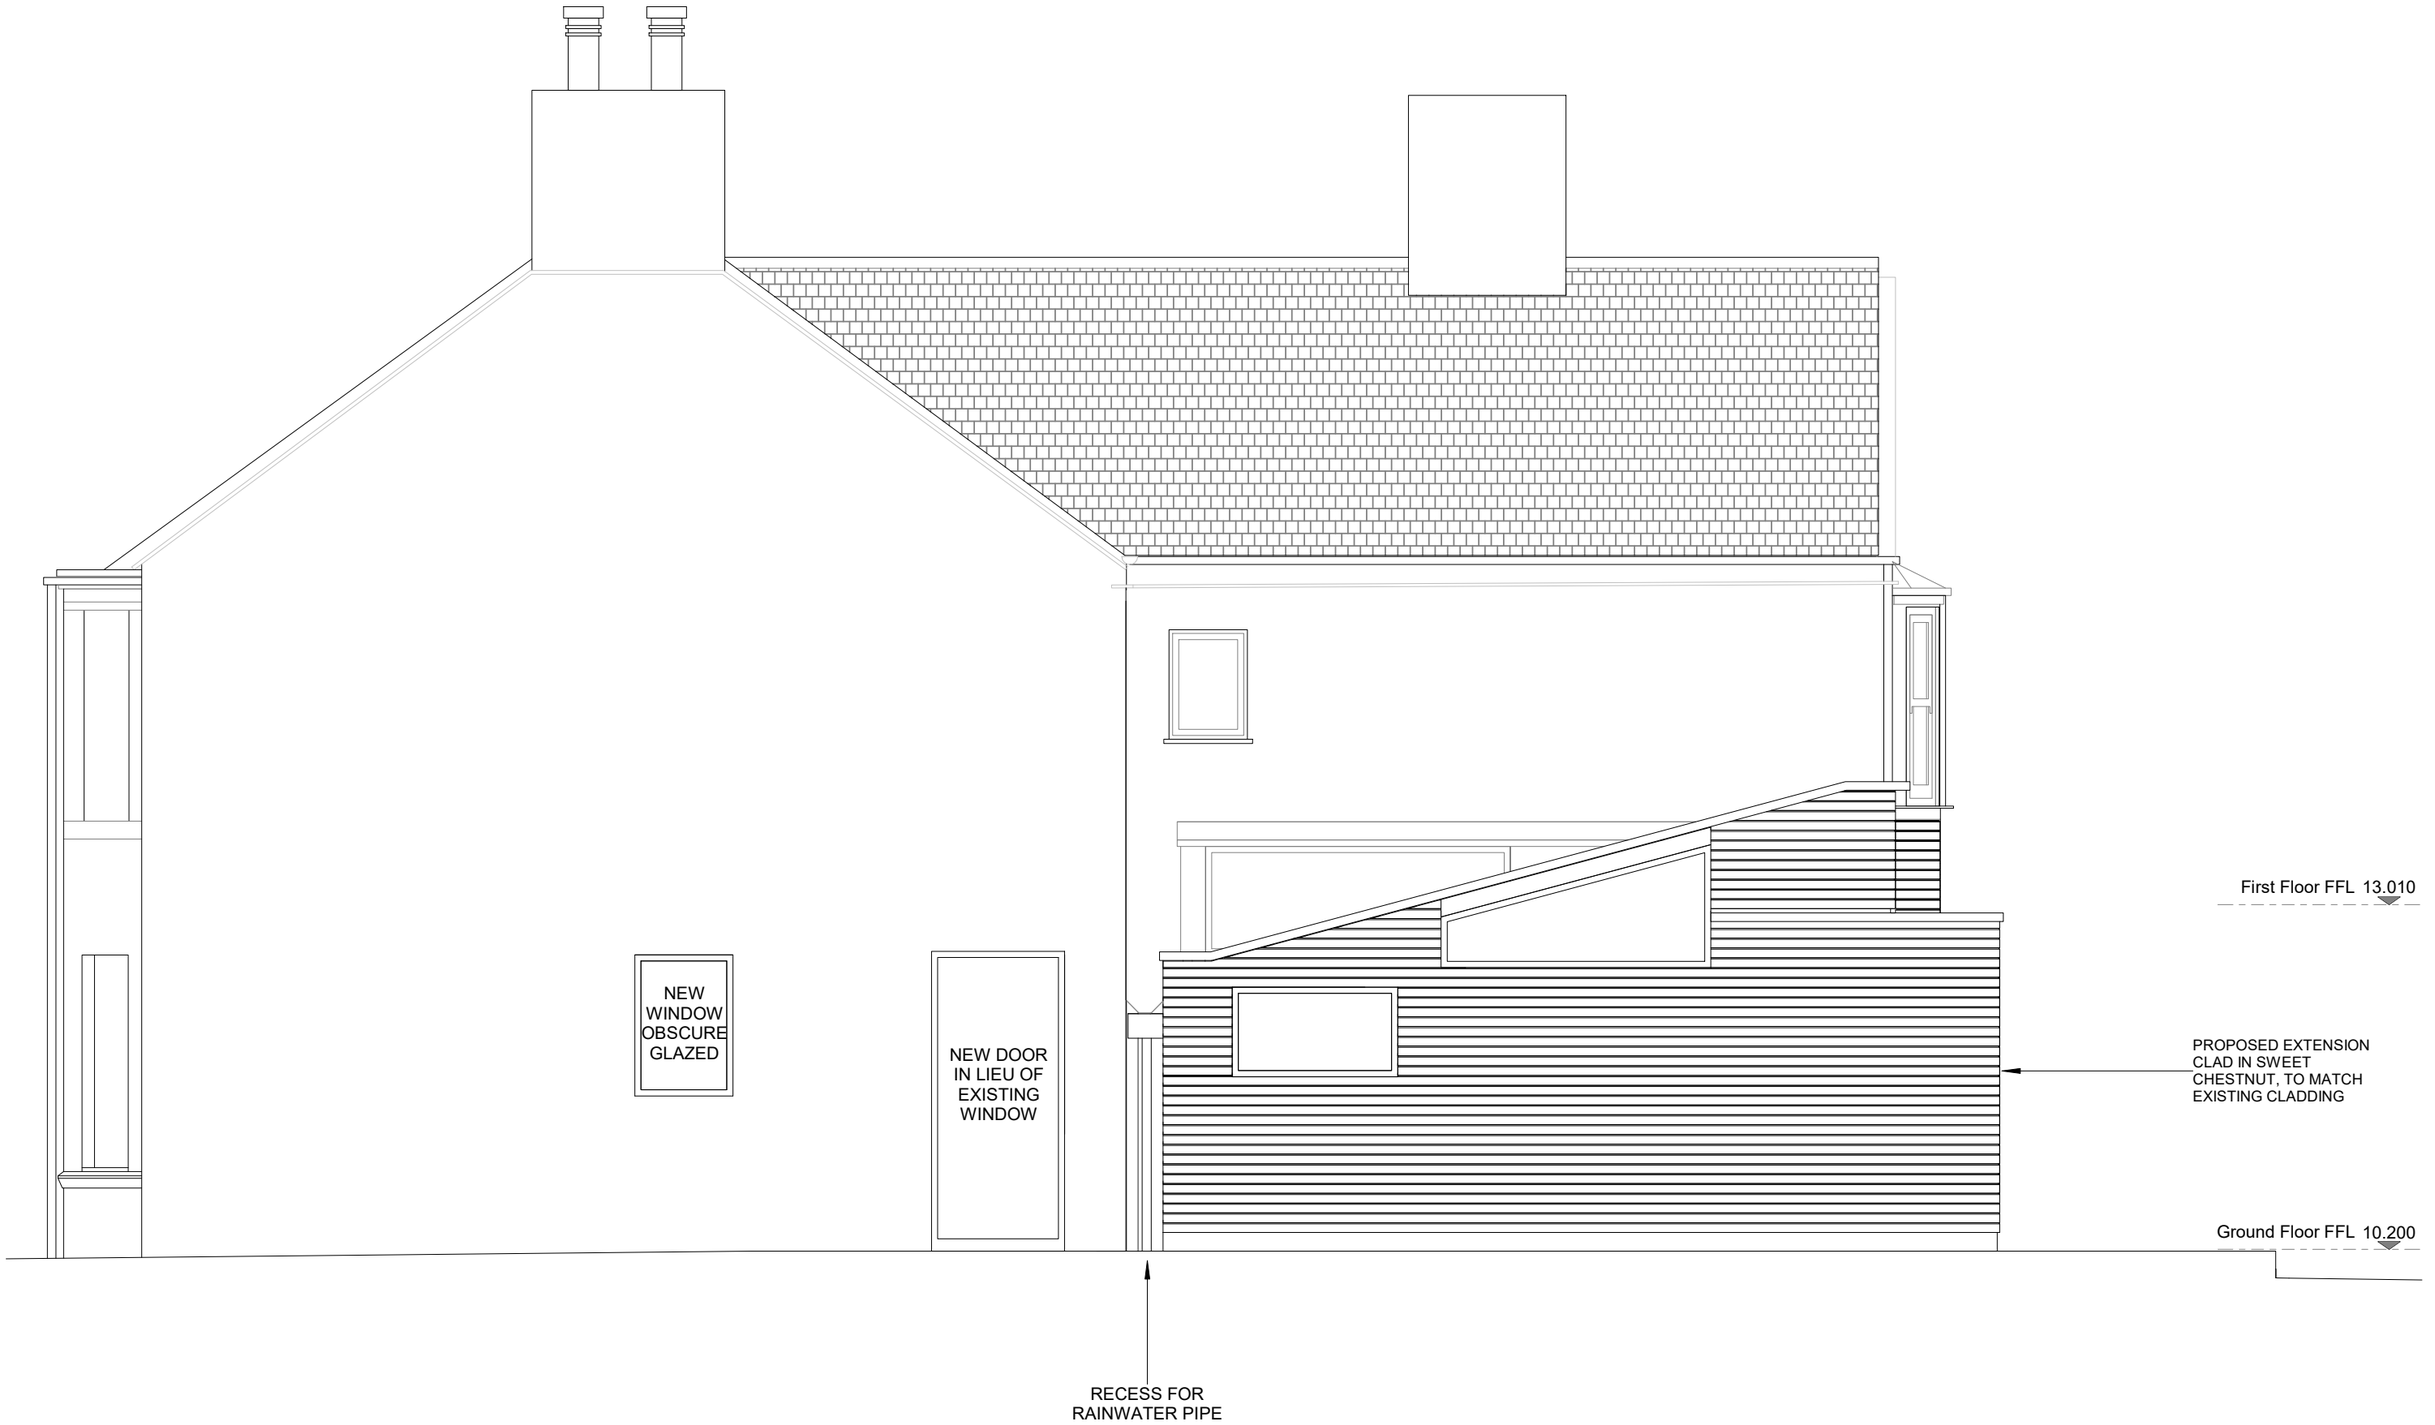


West Elevation As Proposed

1 : 50 @ A3

0 1m 2m 3m

Scale bar 1:50

drawing no:	revision:	date:		project no:	project:		
PL-36	A	16.07.2021	A 16.07.2021 Issued for Planning Application	T26	86 Gordon Road, Shoreham-by-Sea	This drawing has been prepared for only for discussion purposes and should not be used for any other purpose. © Studio Bark 2019	Studio Bark London / Sussex 020 8062 0522