




East Elevation

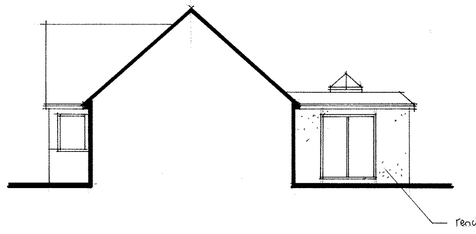


North Elevation

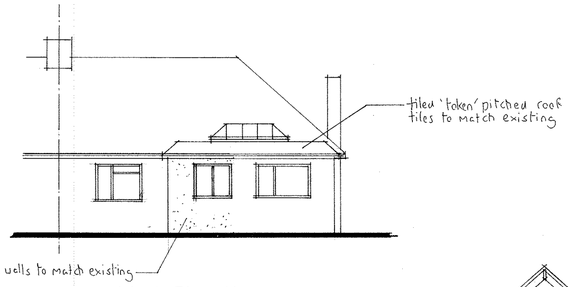


West Elevation

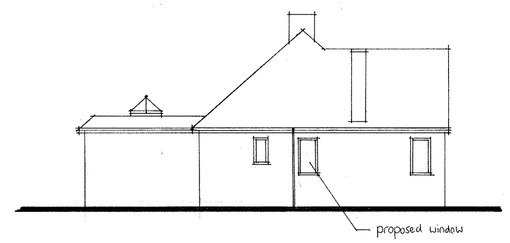

South Elevation

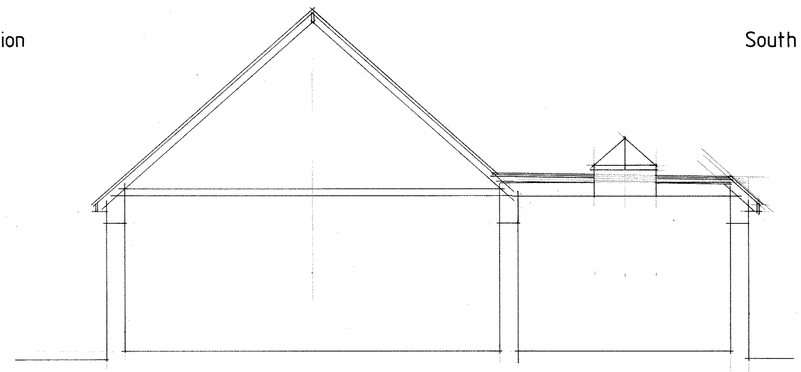


Section

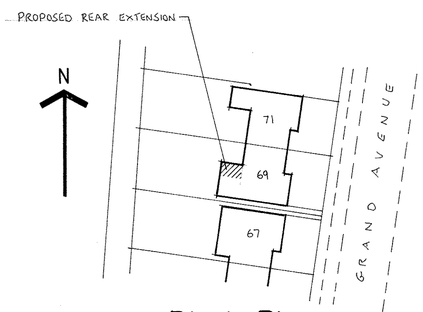

Block Plan


SCALE 1:500 0 10 20 30

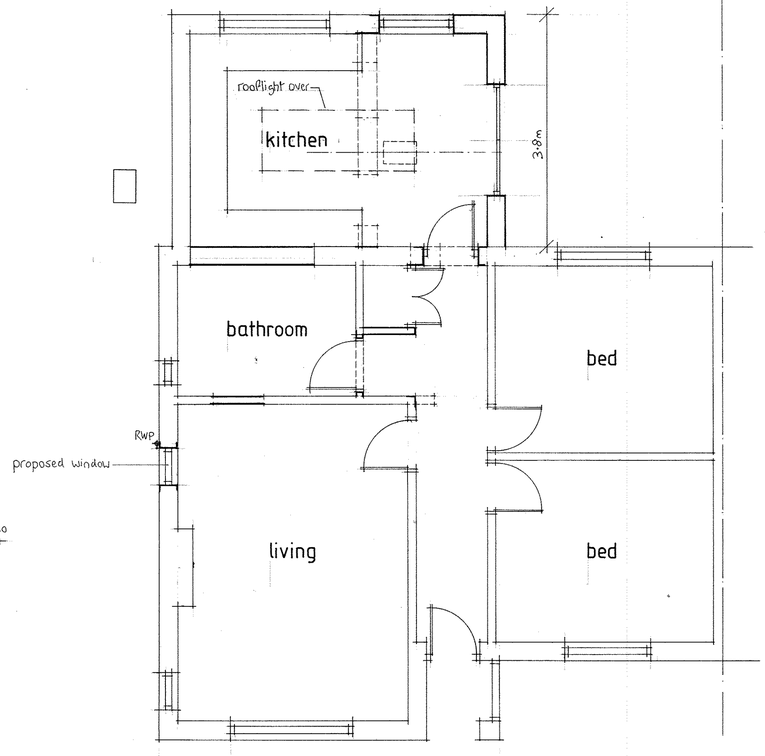

A1 PAPER SIZE SCALE 1:50 0 1 2 3 4 5

1:100 0 1 2 3 4 5 6 7 8 9 10

Ground Floor Plan

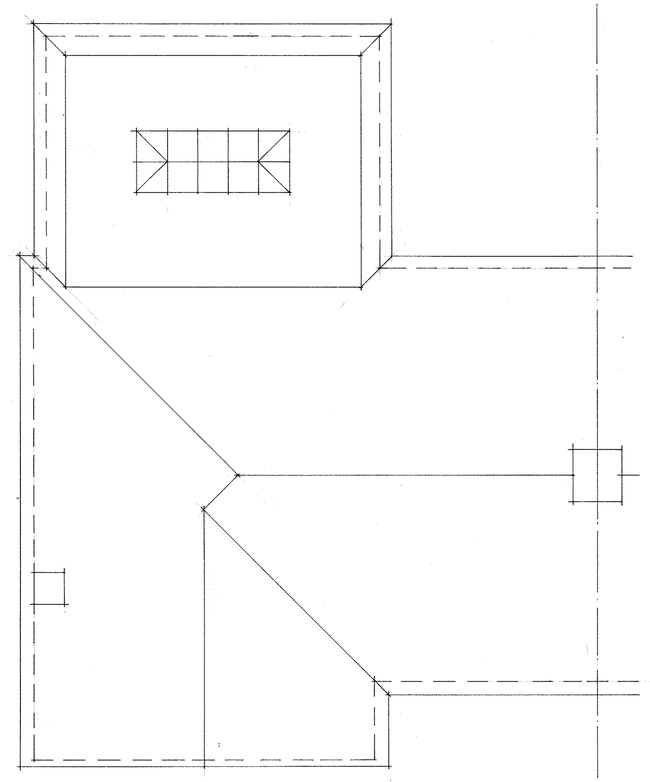

Roof Plan

REVISIONS
REV 'A' 24th Jan 2018
Proposed window/door amended. Side window shown.

Do not scale from this drawing all dimensions must be checked on site. This drawing is the sole copyright of Insite Planning Ltd.

Insite Planning Ltd
5 Beechwood Avenue
Brighton, East Sussex
BN1 8ED
Tel: 01273 558118
Email: insiteplanning@yahoo.co.uk

Client:

Job:

69 Grand Avenue
Lancing

Proposed Single Storey
Rear Extension

Date: Jan 2018 Scale: 1:50, 1:100

Drawing No. 1623/2145 A