COUNTY WEST SUSSEX DISTRICT ADUR © Crown

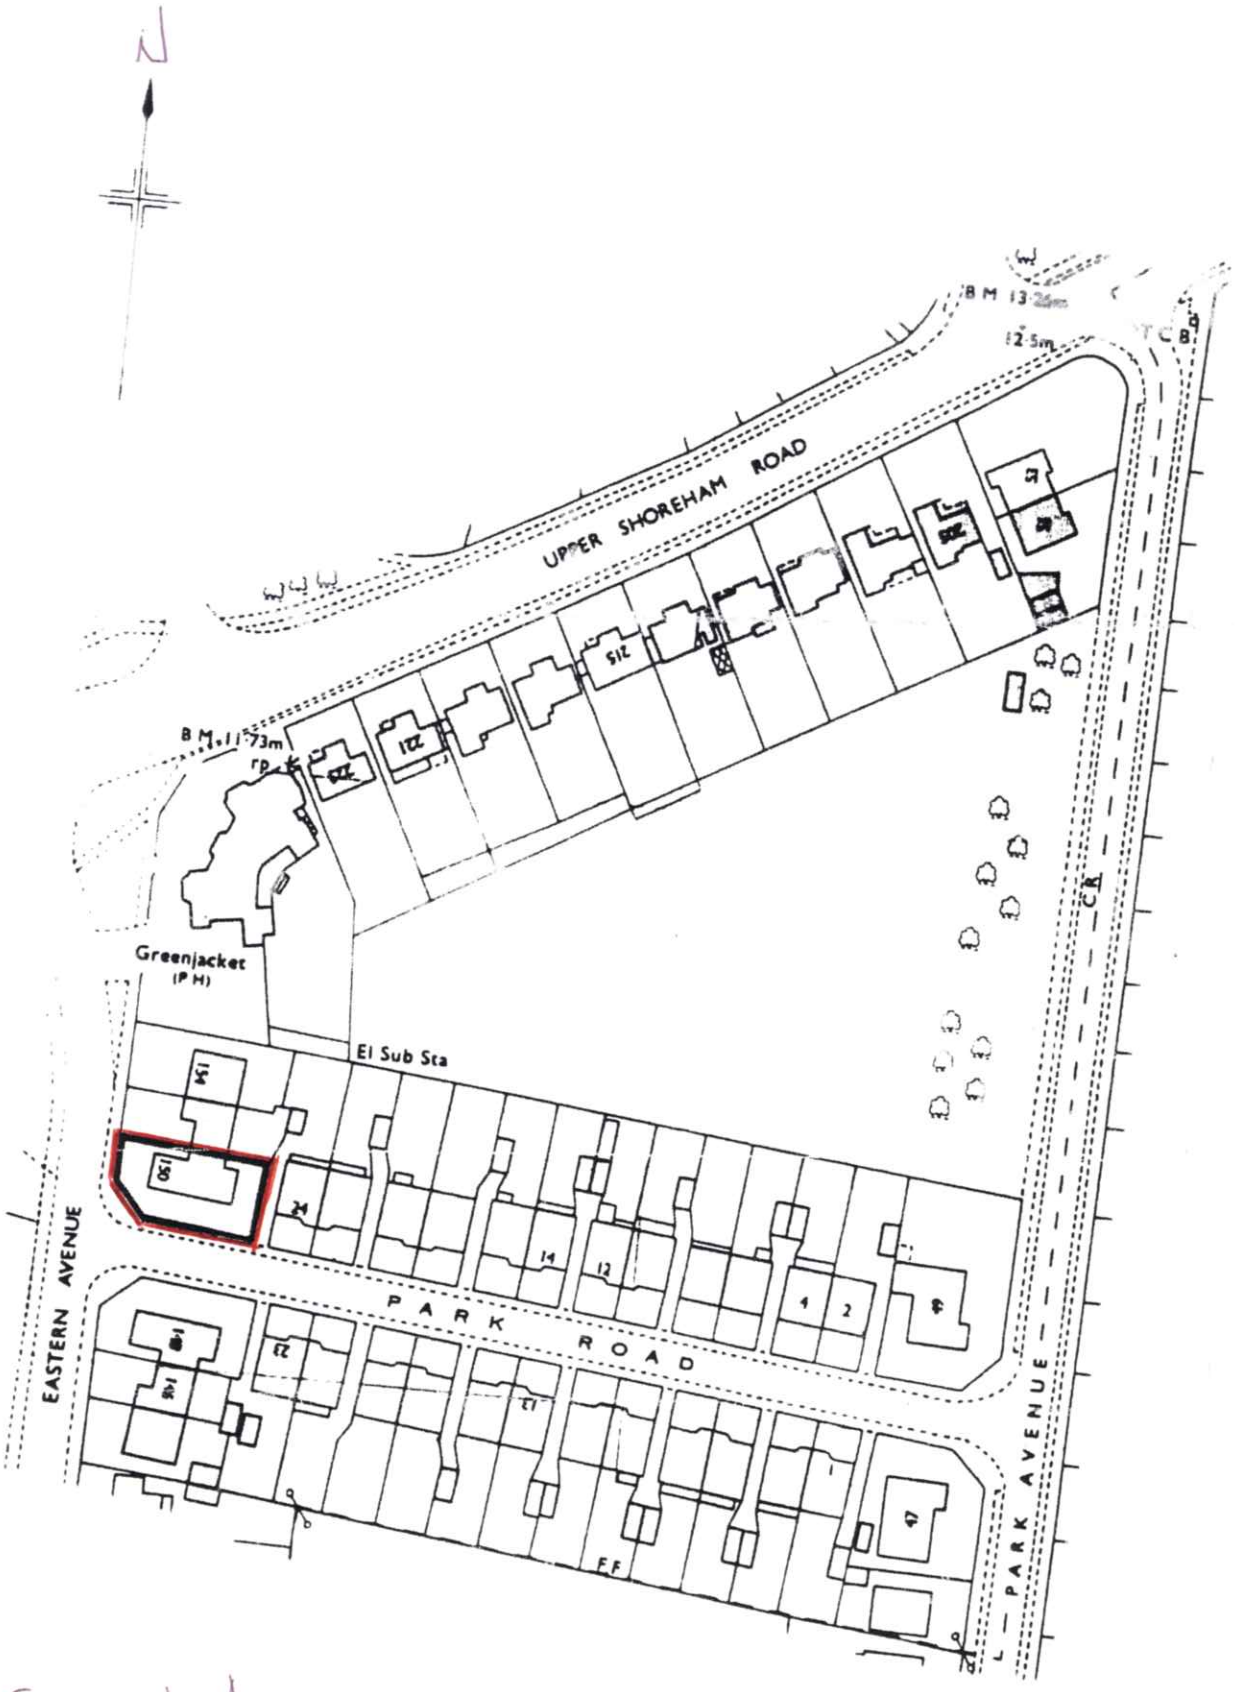

SITE 15D EASTERN AVE
SHOREHAM BY SEA
BN43 6PE

SCALE 1:1250 @ A4

DRAWING 715-1D

LOCATION PLAN