


West Elevation - Existing

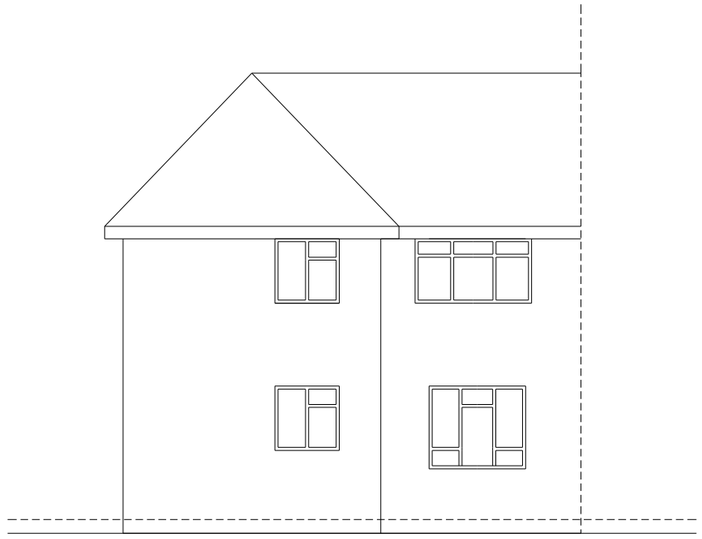

West Elevation - Proposed

Scale 1:100
Scale in Metres
0 0.5 1 1.5 2 2.5 5

© Crown Copyright and database right (2022). Ordnance Survey 1000024321 & 100018824

Notes:

1. Do not scale from this drawing, except for Planning.
2. All dimensions are in millimetres / metres unless stated otherwise.

Rev	Description	By	Date
.	.	.	.

AMENDMENTS

Drawing Status:

FOR INFORMATION

ADUR & WORTHING
COUNCILS
Adur & Worthing HIA
Portland House, Richmond Rd.
WORTHING BN11 1HS
www.adur-worthing.gov.uk
home.improvement@adur-worthing.gov.uk

Property Title:

151 Nelson Rd. Worthing

Drawing Title:

West Elevations

Scale @ A3:	Date:	
1:100	**11-08-2025**	
UPRN: **N/A**	Drawn By: **MSP**	Checked By: **N/A**
Drawing No: **151/NEL/006**		Rev: **-**