



Shared Entrance for Both Properties

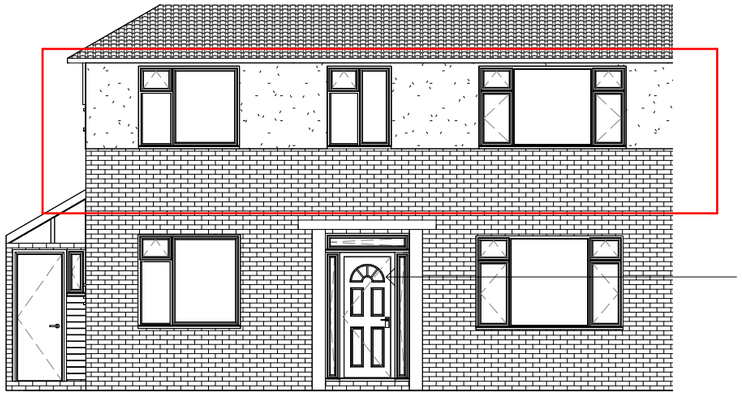


1 North West Existing
1 : 100

4 North West Proposed
1 : 100

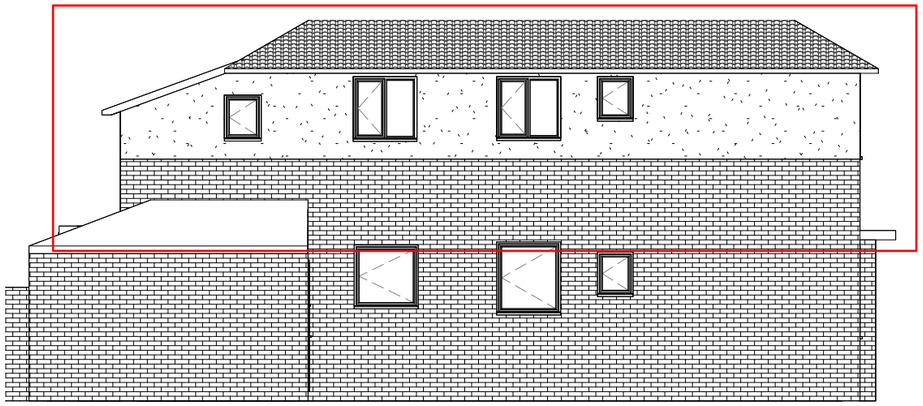

2 South West Existing
1 : 100

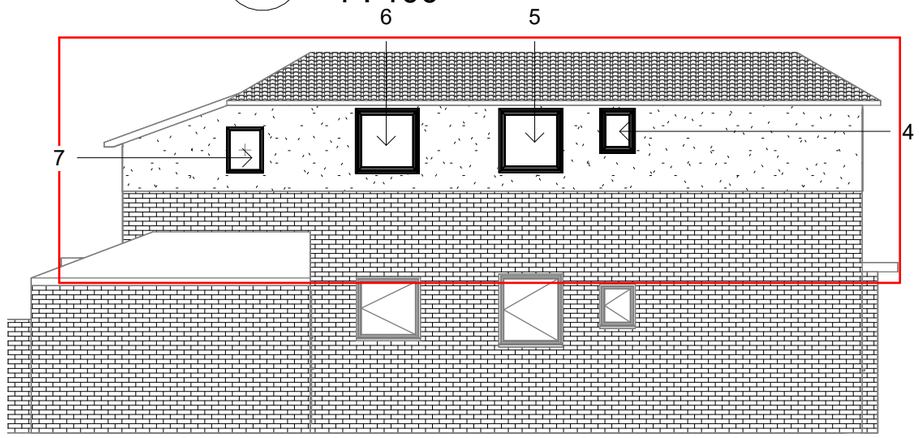


5 South West Proposed
1 : 100



3 South East Existing
1 : 100

Window Style Schedule

Window Number	Window Type	Window Width (mm)	Window Height (mm)	Window Colour	Window Material	Window Glazing	Sealed Unit Depth
1	Type D	2400	1345	White Smooth	PVCu	STD Clear Double	4-20-4
2	Type D	1044	1345	White Smooth	PVCu	STD Clear Double	4-20-4
3	Type D	1644	1345	White Smooth	PVCu	STD Clear Double	4-20-4
4	Type E	580	726	White Smooth	PVCu	TUF Obscure Double - Stippolyte	4-20-4
5	Type E	1044	1041	White Smooth	PVCu	TUF Obscure Double - Stippolyte	4-20-4
6	Type E	1040	1055	White Smooth	PVCu	STD Clear Double	4-20-4
7	Type A	600	750	White Smooth	PVCu	STD Clear Double	4-20-4
8	Type D	1654	1341	White Smooth	PVCu	STD Clear Double	4-20-4
9	Type D	2390	1345	White Smooth	PVCu	STD Clear Double	4-20-4

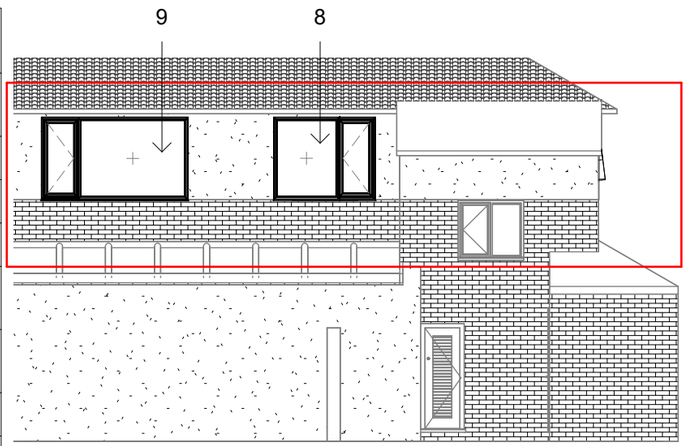

6 South East Proposed
1 : 100

Scale 1:100

2m 0m 2m 4m 6m 8m 10m

Contract No.

FHI 128113

Site Address -

23 Seafield Avenue,
Goring-by-Sea
Sussex
BN12 4NJ

Drawing No.

1 of 5

Elevations

All Dimensions in mm

Scale: 1 : 100 **@A3**

Signed Off on - 29/04/2025

Review on - 12/05/2025

First Home Improvements
Station Road Industrial
Estate Lenwade Norfolk
NR9 5LY

© Drawings, associated documentation and intellectual property is protected under copyright law.
All documentation by First Home Improvements prohibits unauthorised actions such as (but not limited to) the re-issuing and re-production thereof without prior consent.