

Red line denotes application site.
Red hatch denotes proposal.

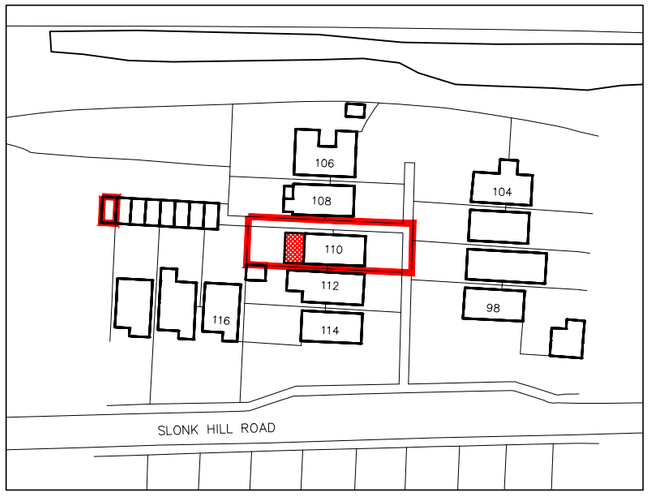

Site Location Plan
SCALE 1:1250

0 10m 50m 100m



Existing Block Plan
SCALE 1:500

0 10m 20m 30m 40m 50m



Proposed Block Plan
SCALE 1:500

0 10m 20m 30m 40m 50m

REV.#	DATE	NAME	NOTES

PROJECT **110 Slonk Hill Road, Shoreham-By-Sea**			
DRAWING Site Location and Block Plans			
STAGE Application for Certificate of Lawful Development			JOB NO. : 131
			DATE : 01/02/2022
DWG NO. **AL100**	SCALE 1:1250 & 1:500 @A3	REVISION : -	DRAWN : RY

Do not scale: use figured dimensions only: check dimensions on site: copyright ETR planning

ETR planning ryan@etrplanning.co.uk 07427 668942