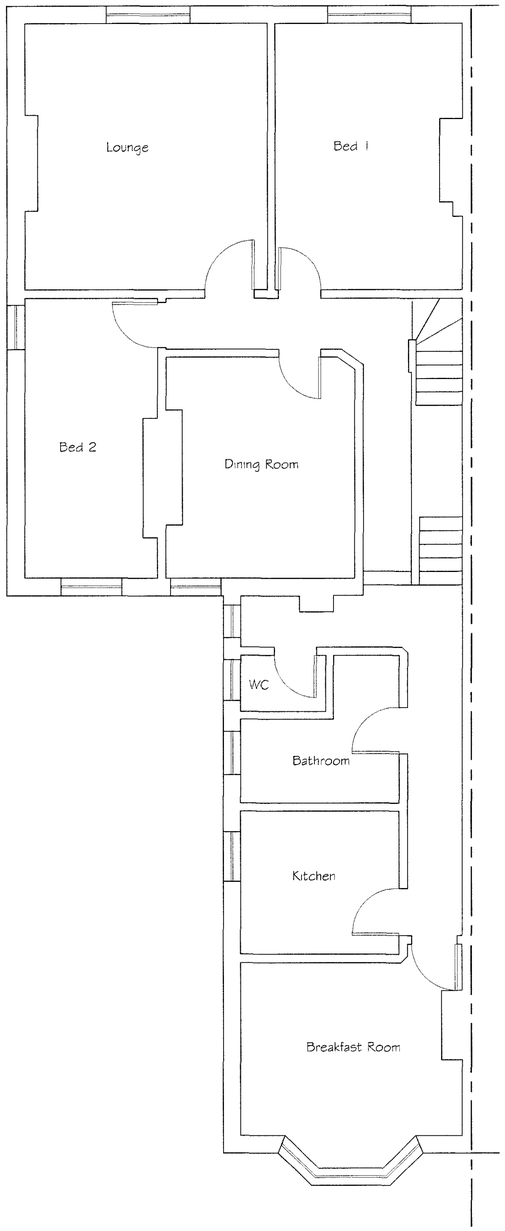

Original First Floor Plan

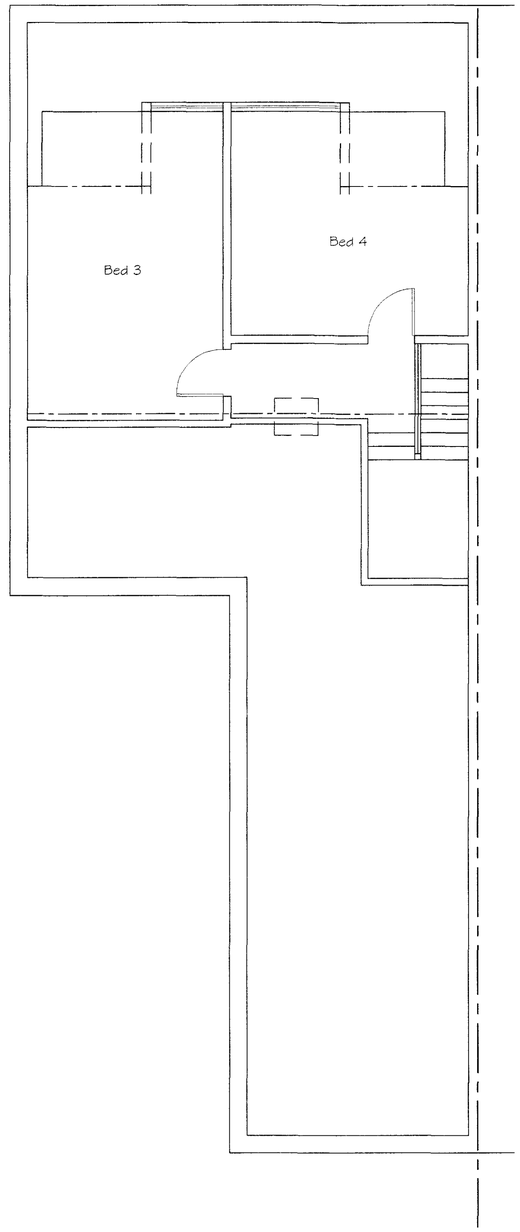

Original Second Floor Plan

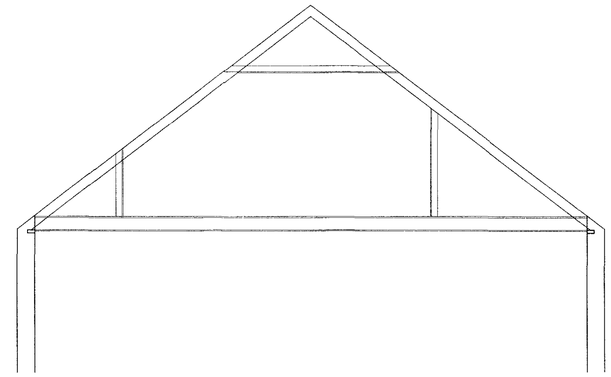

Section Not Through Dormer

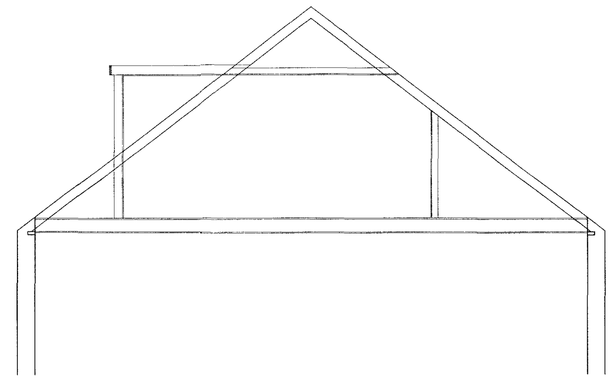

Section Through Dormer

ADUR & WORTHING PLANNING
PLAN ANON
DATE VALID 22 APR 2015

Tony Rogers
Building Consultants
Address: 40 Dawn Crescent, Upper Beeding
West Sussex, BN44 3WH
Telephone: 01903 815225 Fax: 01903 815225

Rev.	Date:	Revision Description:

Client: Gardner & Scardifield

Address: 61 South Street
Lancing
West Sussex
BN15 8AP

Project: Proposed conversion to 1x1 Bed Flat and 2 Studio Flats

Scale: 1:50
Paper Size A1

Date: May 2014

Drawing No: 14/931/03

Drawn By: AWR

Revision: