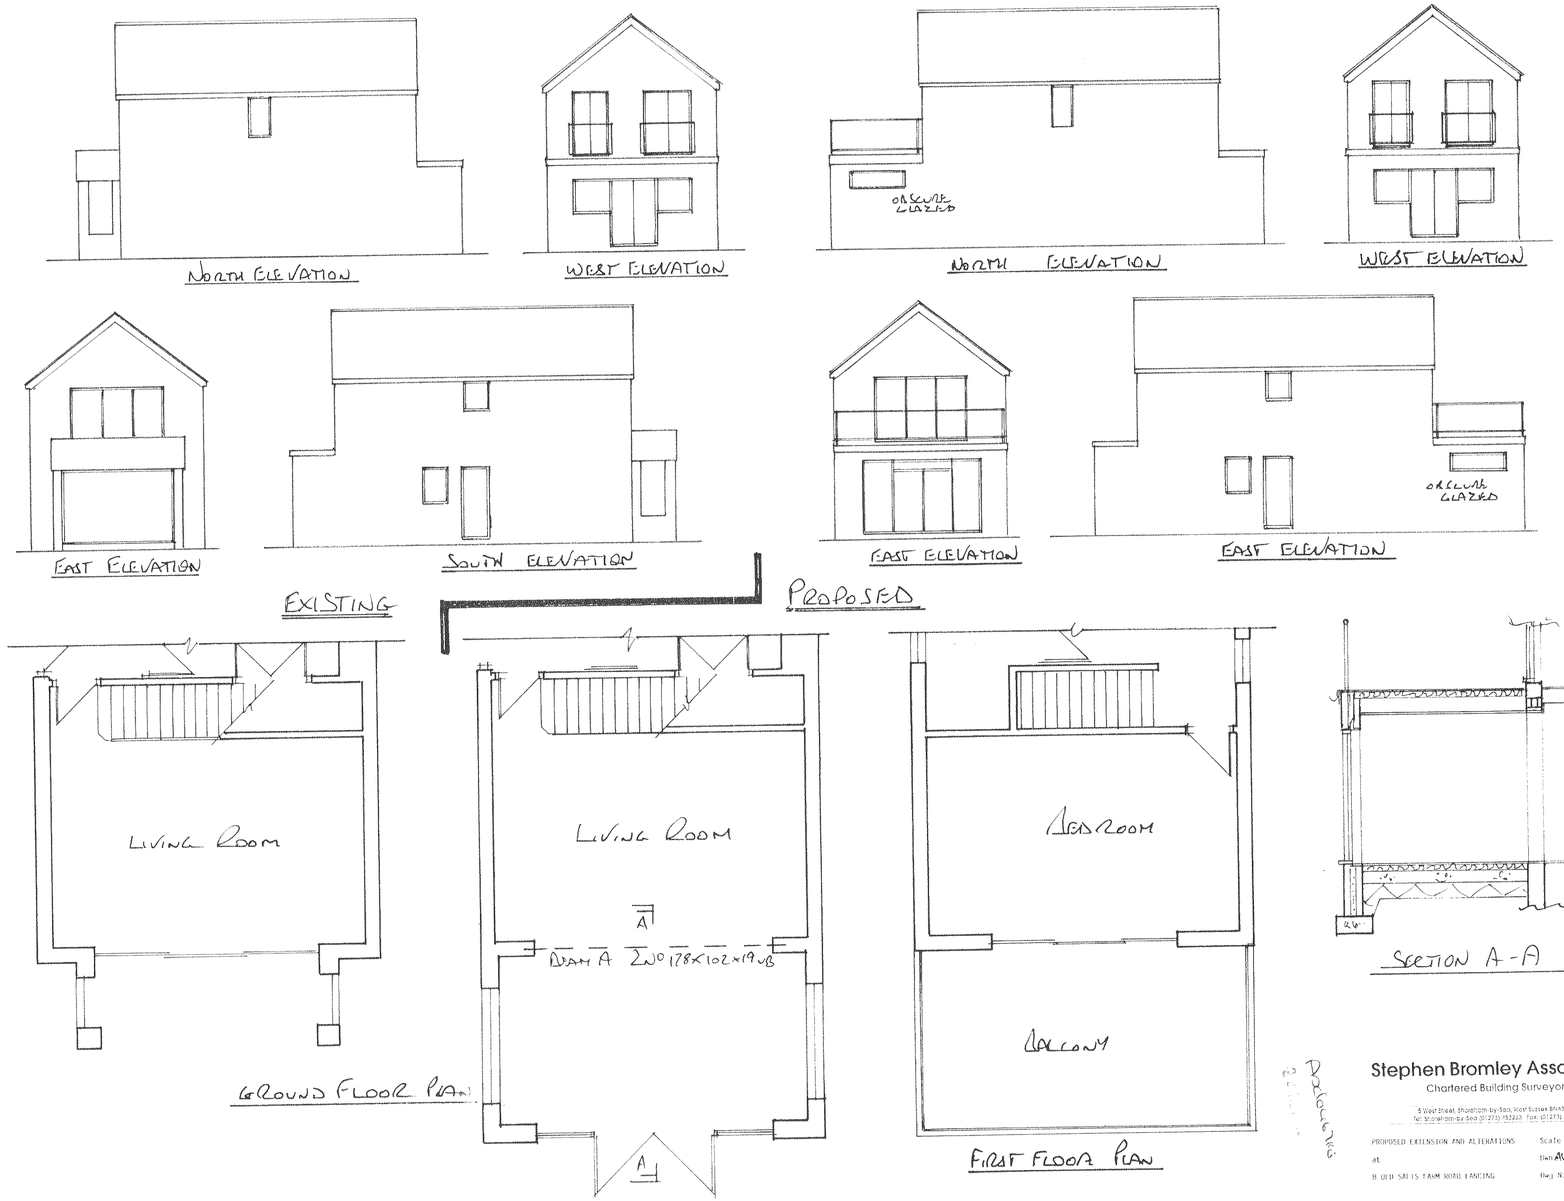

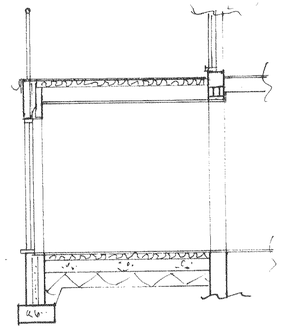

Stephen Bromley Associates
Chartered Building Surveyors

5 West Street, Shoreham-by-Sea, West Sussex BN43 5WF
Tel: shoreham-by-sea (01273) 452233 Fax: (01273) 453596

PROPOSED EXTENSION AND ALTERATIONS
at
8 OLD SALTS FARM ROAD LANCING

Scale 1-50 1-100
Date AUGUST 09
Dwg No 19317/3 & C

4