


BLOCK PLAN (SCALE 1:500 @ A1)

N

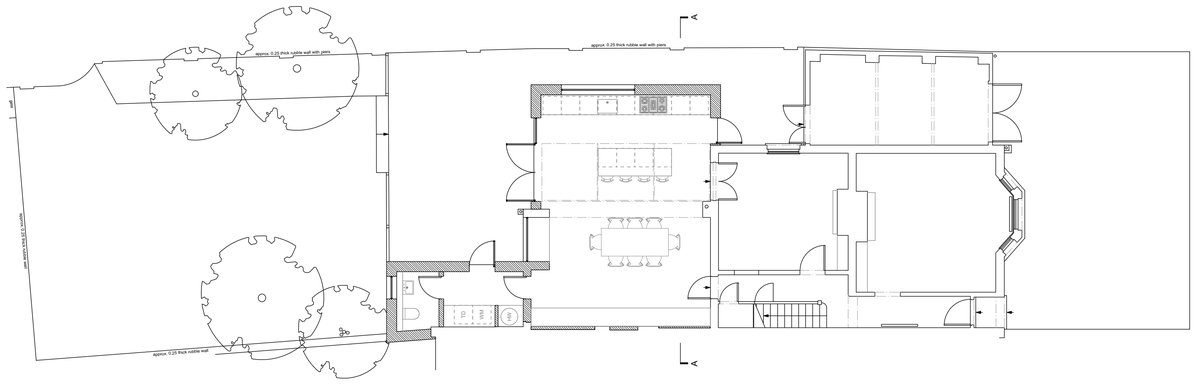

SITE PLAN (SCALE 1:100 @ A1)

N

0 2 4 6 8 10m

KEY

PROPOSED DEVELOPMENT

Key Plan

Do not scale from this drawing.

Check drawing on receipt and immediately report any discrepancies to the Architect.

Verify all dimensions and levels on site prior to construction.

The contents of this drawing are North Road Studio copyright and shall not be re-used without written permission.

Notes

Rev.	Date	Note	Approved

NORTH ROAD STUDIO
ARCHITECTURE + INTERIORS
33 NORTH ROAD, BERKHAMSTED HP4 3DU
WWW.NORTHROADSTUDIO.CO.UK

Client
MR ROUTH

Project
15 RAVENS ROAD
SHOREHAM-BY-SEA
BN43 5AJ

Drawing Title
SITE PLAN AND BLOCK PLAN
PROPOSED

Drawing Status
PLANNING

Date	Scale @ A1	Scale @ A3
JUN 2021	VARIOUS	

Project No.	Drawing No.	Revision
1009	01-PR-100	A