
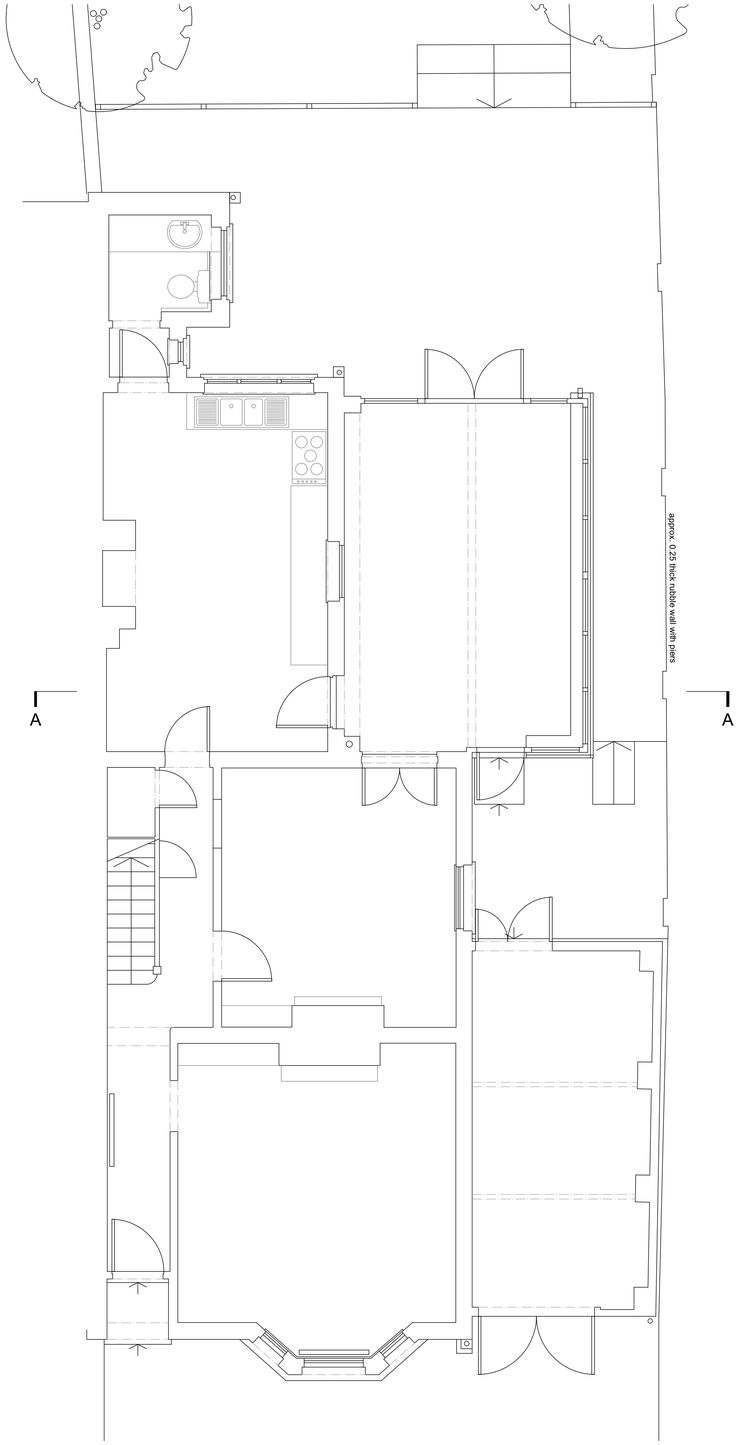



GROUND FLOOR

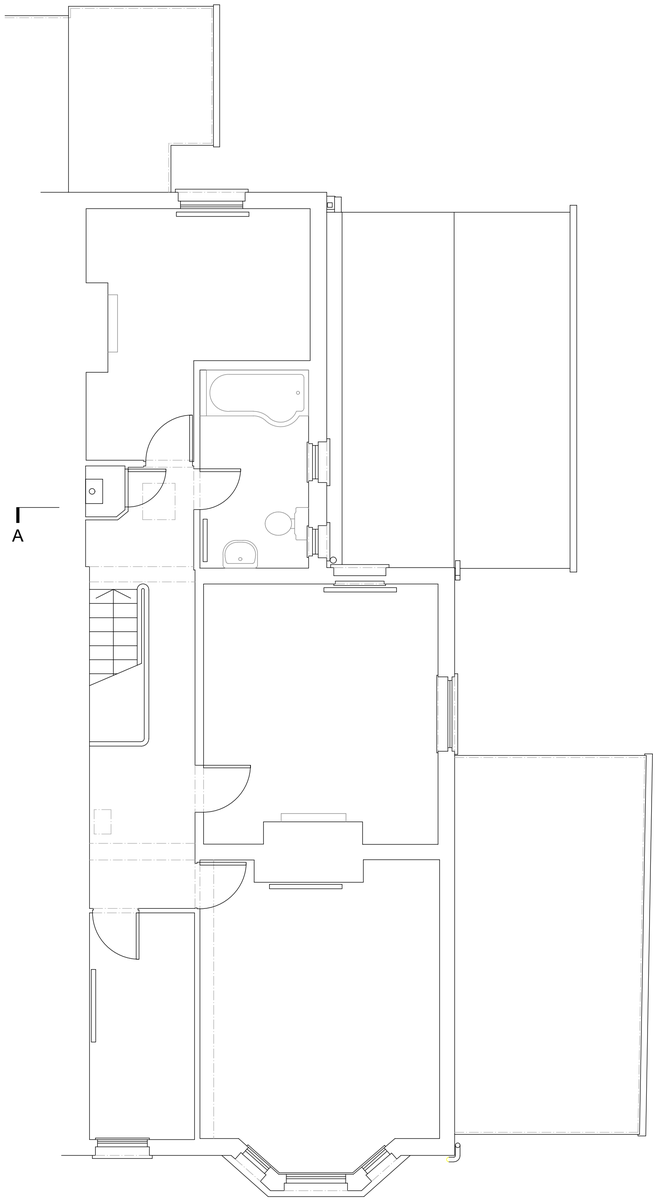

FIRST FLOOR

0 1 2 3 4 5m

Key Plan

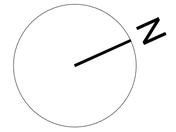

Do not scale from this drawing.

Check drawing on receipt and immediately report any discrepancies to the Architect.

Verify all dimensions and levels on site prior to construction.

The contents of this drawing are North Road Studio copyright and shall not be re-used without written permission.

Notes

Rev.	Date	Note	Approved

NORTH ROAD STUDIO

ARCHITECTURE + INTERIORS

33 NORTH ROAD, BERKHAMSTED HP4 3DU

WWW.NORTHROADSTUDIO.CO.UK

Client

MR ROUTH

Project

15 RAVENS ROAD
SHOREHAM-BY-SEA
BN43 5AJ

Drawing Title

GROUND & FIRST FLOOR PLAN
EXISTING

Drawing Status

PLANNING

Date	Scale @ A1	Scale @ A3
JUN 2021	1:50	1:100

Project No.	Drawing No.	Revision
1009	02-EX-100	-