
0m 2m 4m 6m 8m 10m

VISUAL SCALE 1:100 @ A3

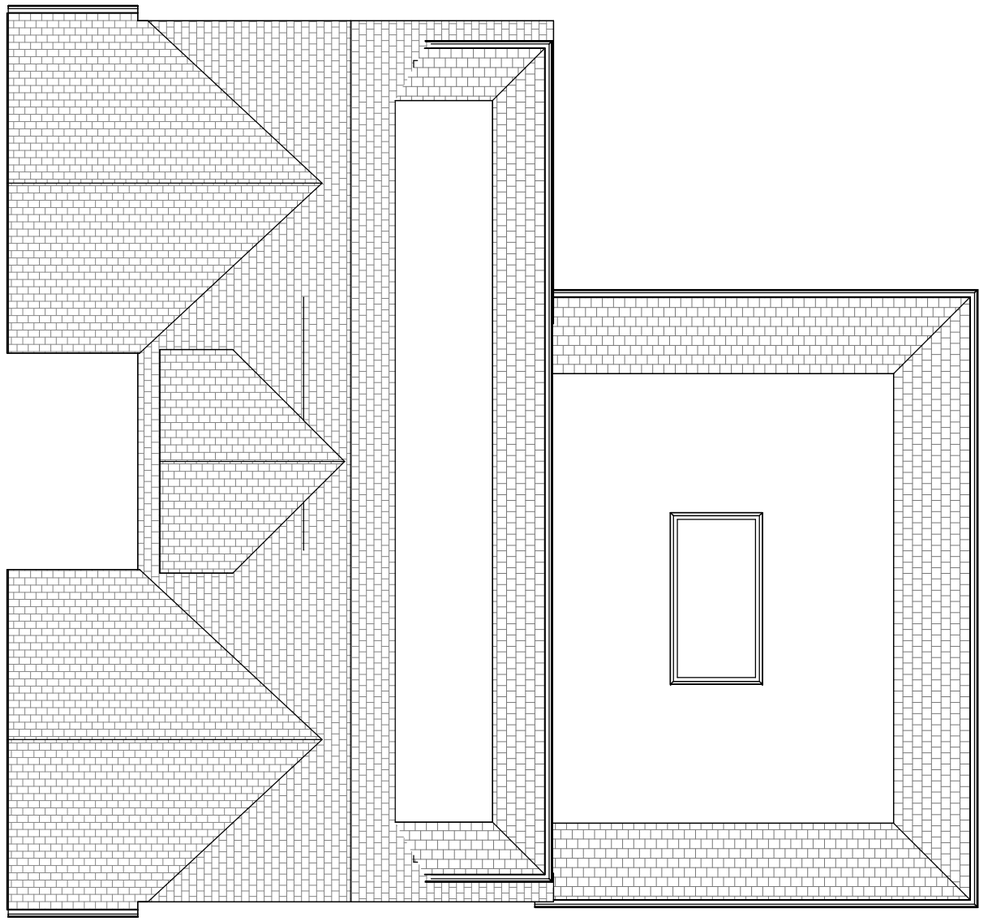

1 ROOF PLAN

1 : 100

KRONA DESIGN

ARCHITECTURAL DESIGN & DRAFTING

4 Union Place | Worthing | BN11 1LG

info@kronadesign.co.uk | kronadesign.co.uk

Tel: 01903 256150 Mob: 07827 994111

PROJECT

Proposed Development

ADDRESS

85 Wembley Avenue
Lancing
West Sussex

TITLE

Proposed Roof Plan

CLIENT

Jamie Crellin

DRAWN	STATUS	DATE
JLB	Design	16/02/23

SCALE (@ A3)	PROJECT NUMBER
1 : 100	KD.1432

DRAWING NUMBER	REV
A.104	A

© KRONA DESIGN