

0m 2m 4m 6m 8m 10m


VISUAL SCALE 1:100 @ A3

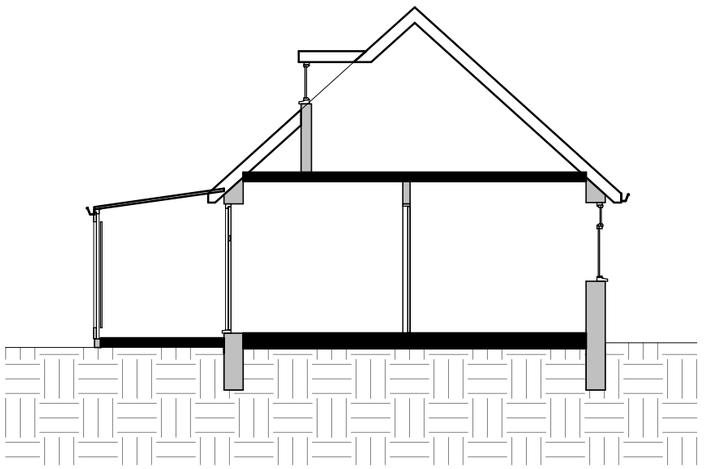

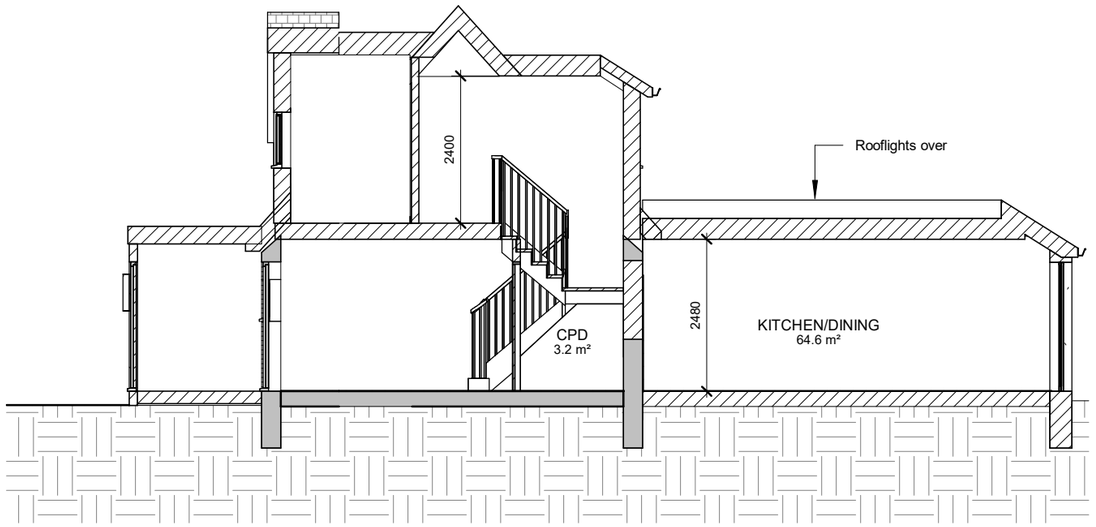

1 EXISTING SECTION A
1 : 100

2 PROPOSED SECTION A
1 : 100

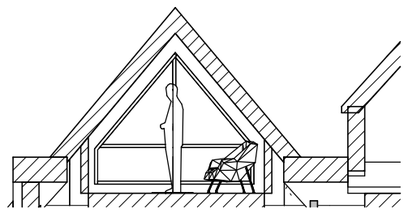

3 PROPOSED SECTION B
1 : 100

KRONA DESIGN
ARCHITECTURAL DESIGN & DRAFTING
4 Union Place | Worthing | BN11 1LG
info@kronadesign.co.uk | kronadesign.co.uk
Tel: 01903 256150 Mob: 07827 994111

PROJECT
Proposed Development

ADDRESS
85 Wembley Avenue
Lancing
West Sussex

TITLE
Existing & Proposed Sections

CLIENT
Jamie Crellin

DRAWN	STATUS	DATE
JLB	Design	10/02/23

SCALE (@ A3)	PROJECT NUMBER
1 : 100	KD.1432

DRAWING NUMBER	REV
A.300	A

© KRONA DESIGN