Ordnance Survey®

OS Sitemap®



Produced 17.08.2010 from the Ordnance Survey National Geographic Database and incorporating surveyed revision available at this date. © Crown Copyright 2010.

Reproduction in whole or part is prohibited without the prior permission of Ordnance Survey.

Ordnance Survey, the OS Symbol and OS Sitemap are registered trademarks of Ordnance Survey, the national mapping agency of Great Britain.

The representation of a road, track or path is no evidence of a right of way.

The representation of features as lines is no evidence of a property boundary.

Metres
0 20 40

Scale 1:1250

Supplied by: Centremaps@Aworth
Serial number: 01033400
Centre coordinates: 525007.25 105726.75

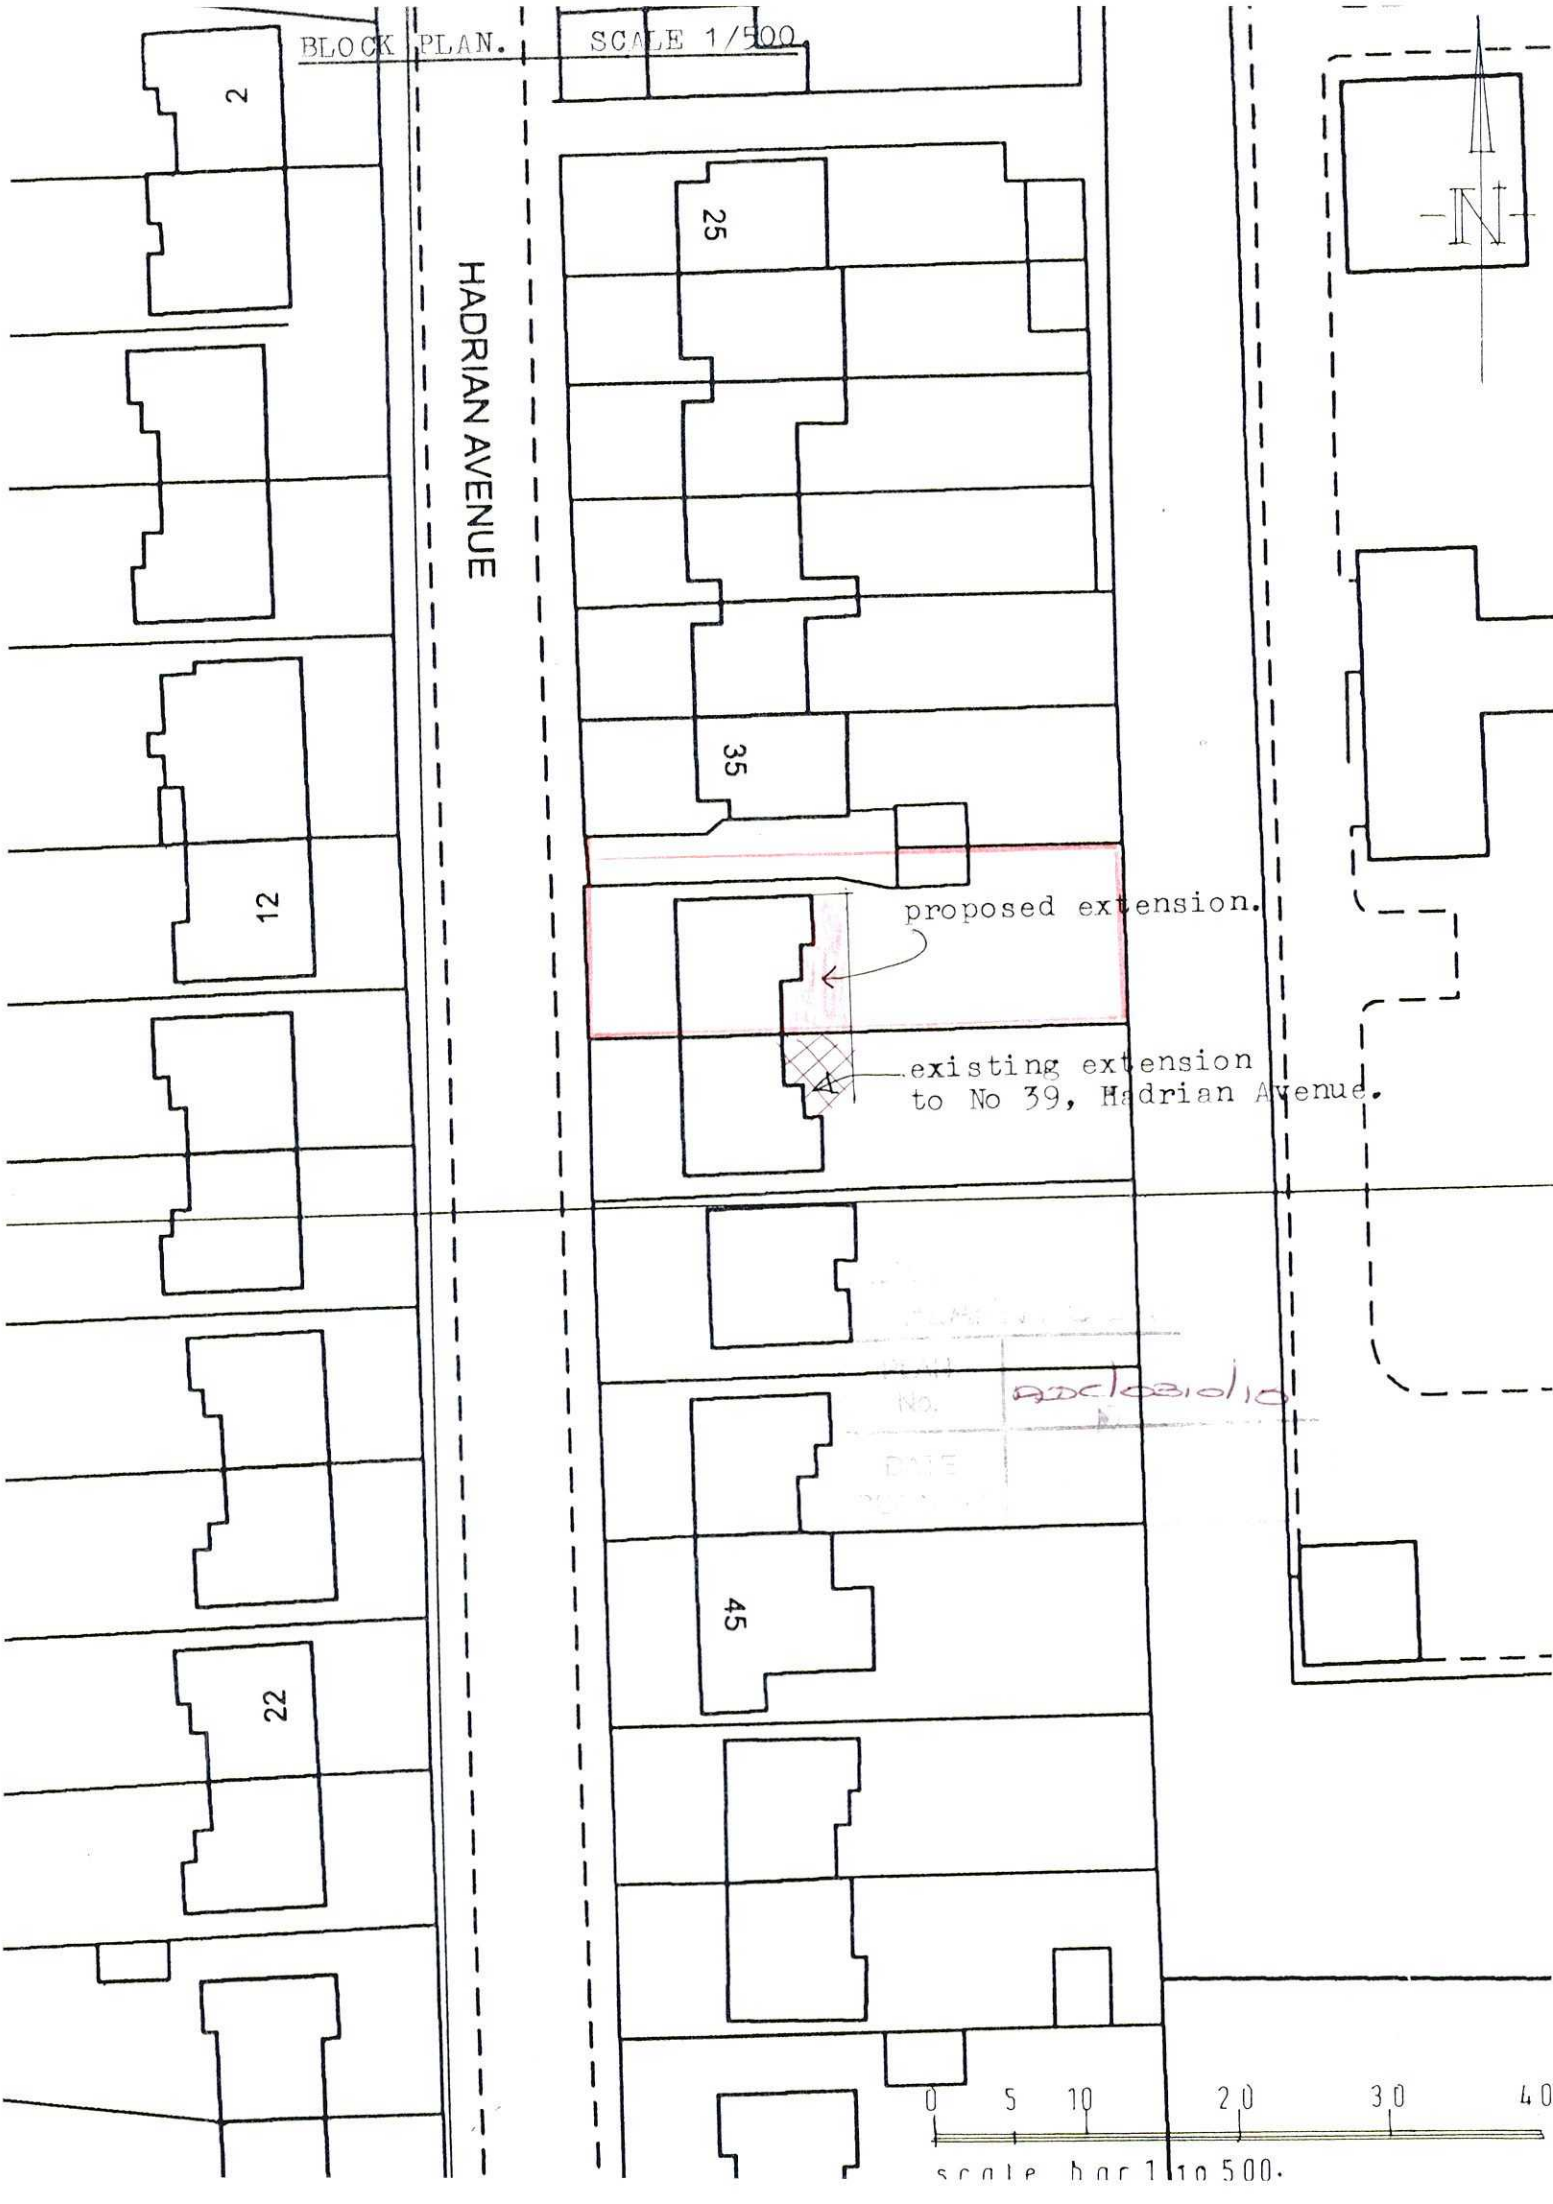
Further information can be found on the OS Sitemap Information leaflet or the Ordnance Survey web site: www.ordnancesurvey.co.uk

RECEIVED
24 AUG 2010

37 Hadrian Avenue

Southwick

BN42 4LJ


BLOCK PLAN. SCALE 1/500
HADRIAN AVENUE
2
25
35
12
45
22
proposed extension.
existing extension
to No 39, Hadrian Avenue.
N
0 5 10 20 30 40
scale bar 1:10 500.