20mm Timber packing req'd to install new signage.

"Open 7 days" signs are to be removed and not replaced.

Co-op or their contractors to remove existing and carry out repairs and/or reseal existing wires and cables.

Co-op or their contractors to provide a suitable new timber fascia background, dimensions as per scheme drawing.

Co-op are to ensure that an L.Tsupply is left on the outside of the building to which Futurama can connect to illuminate any sign

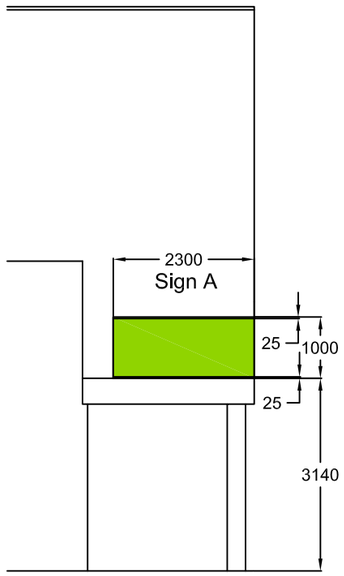

LEFT ELEVATION - SIGN A
Blank fascia with
upstand & downstand

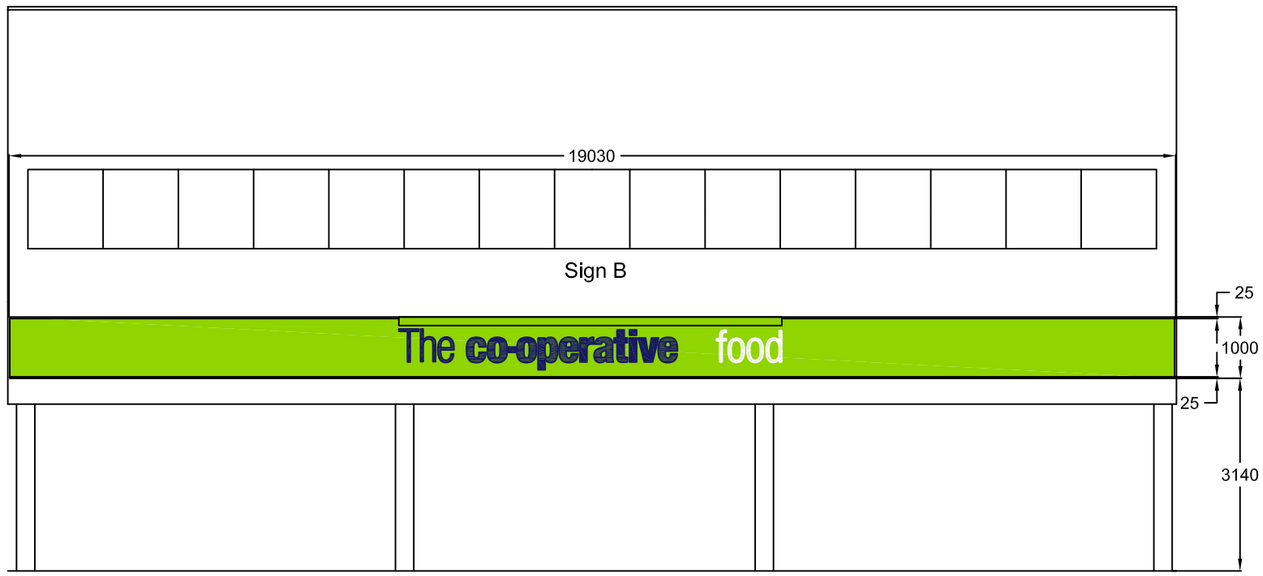

FRONT ELEVATION - SIGN B
393mm M5 moulded letters
with upstand & downstand
Scale 1:100

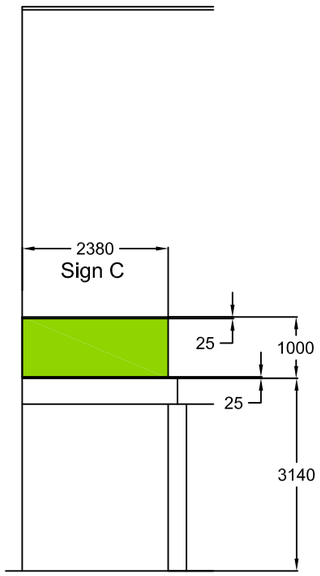

RIGNT ELEVATION - SIGN C
Blank fascia with
upstand & downstand

Revision:
D - ABD - 28/07/09 - Text box added - inst.report
C - DP - 23/07/09 - Amend fascia dimensions. Text to M5.
B - DP - 09/07/09 - Amend sign D to tray panel.

Signage specification: **Slimline Fascia 1 (Standard)**
Aluminium tray panel, 35mm deep on an aluminium back ladder frame & painted pantone green ref 375. The letters: 'co-operative' to be moulded from silver acrylic with blue vinyl pantone ref 2757 applied to the faces.The word 'The' is to be fret-cut from 5mm thick opaque blue acrylic pantone ref 2757 & fixed to the panel by 'fir tree' fixings.The text 'food' to be fret cut 5mm white opaque acrylic,fixed by 'fir tree' fixings. Externally illuminated by trough lighting.

Section - NTS

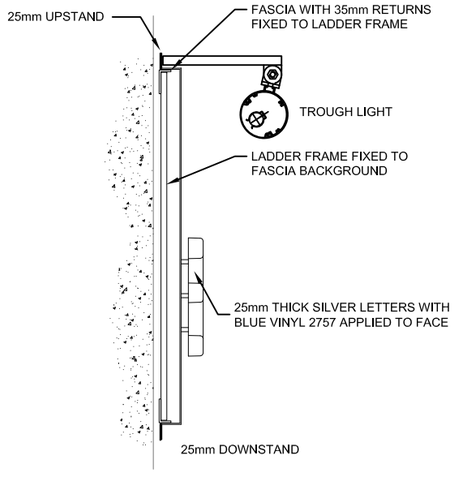

Site Plan

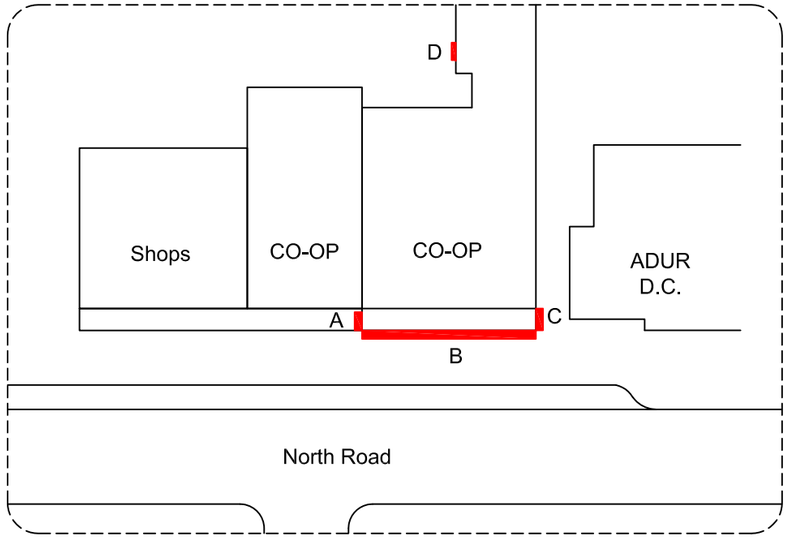

Client:
The co-operative

Site Address: LANCING
North Road
Queens Parade
Lancing
West Sussex
BN15 9BA

Dwg Name: 105341

Dwg No: 1/2

Dwg Scale: 1:100_@_A3

Date: 22/06/09 Revision: D

Issued for: Planning Information

Drawn: DP Checked:

delivering branded environments™
futurama

Olympia House
Lockwood Court
Middleton Grove
Leeds
LS11 5TY
United Kingdom

Telephone:
0113 270 5595
Facsimile:
0113 277 1143
E-mail:
postbox@futurama.ltd.uk

© Copyright Design

Co-op or their contractors to remove existing and carry out repairs and/or reseal existing wires and cables.

Co-op or their contractors to provide a suitable new timber fascia background, dimensions as per scheme drawing.

Co-op are to ensure that an L.Tsupply is left on the outside of the building to which Futurama can connect to illuminate any sign

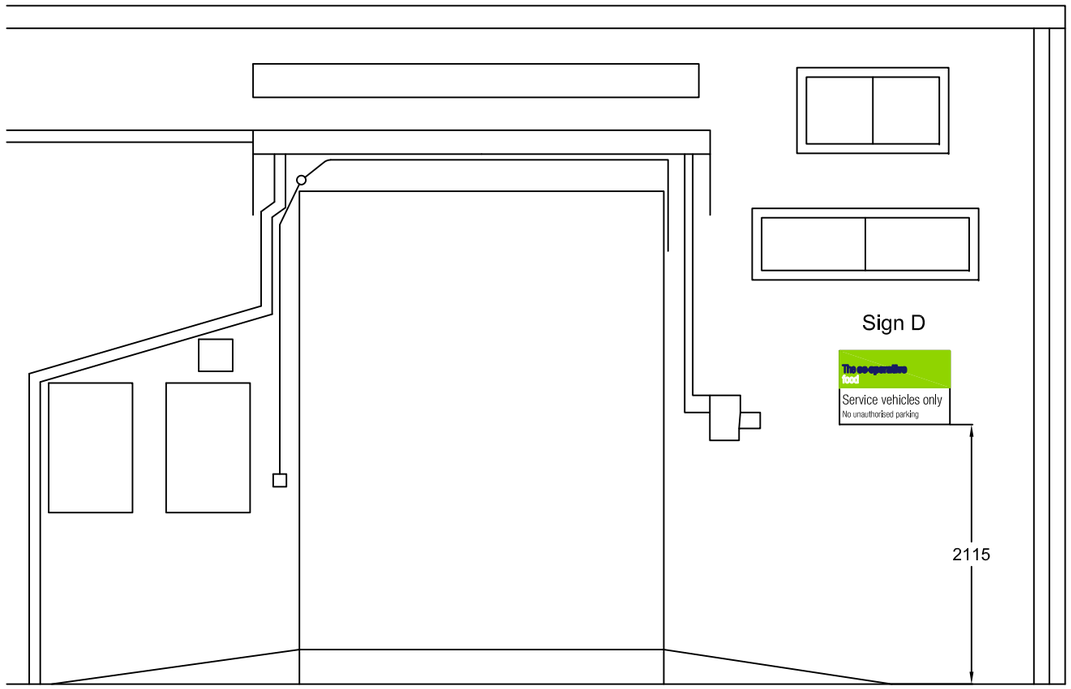

REAR ELEVATION - SIGN D
Scale 1:50

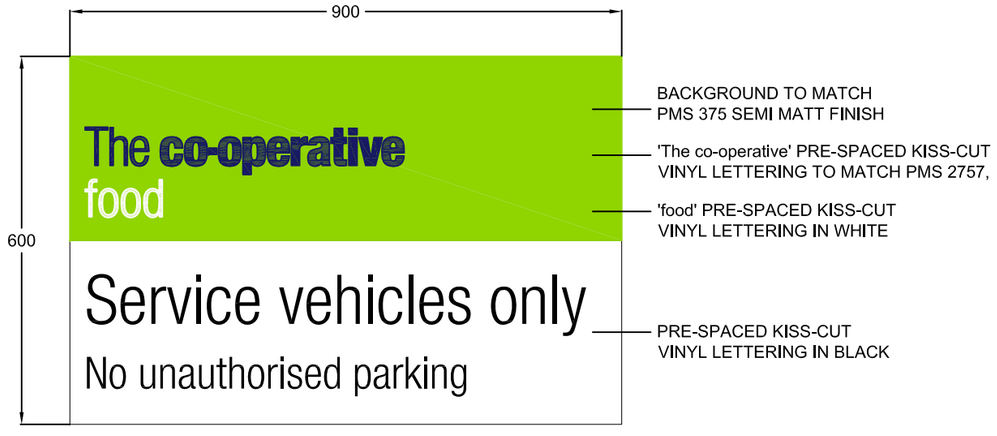

SIGN D
Aluminium tray panel.
Wall mounted.
Scale 1:10

Revision:
D - ABD - 28/07/09 - Text box added - inst.report
C - DP - 23/07/09 - Amend fascia dimensions.
Text to M5.
B - DP - 09/07/09 - Amend sign D to tray panel.

Client:
The co-operative

Site Address: LANCING
North Road
Queens Parade
Lancing
West Sussex
BN15 9BA

Dwg Name: 105341

Dwg No: 2/2

Dwg Scale: AS SHOWN_@_A3

Date: 22/06/09 Revision: D

Issued for: Planning Information

Drawn: DP Checked:

delivering branded environments™
futurama

Olympia House
Lockwood Court
Middleton Grove
Leeds
LS11 5TY
United Kingdom

Telephone:
0113 270 5595
Facsimile:
0113 277 1143
E-mail:
postbox@futurama.ltd.uk

© Copyright Design