

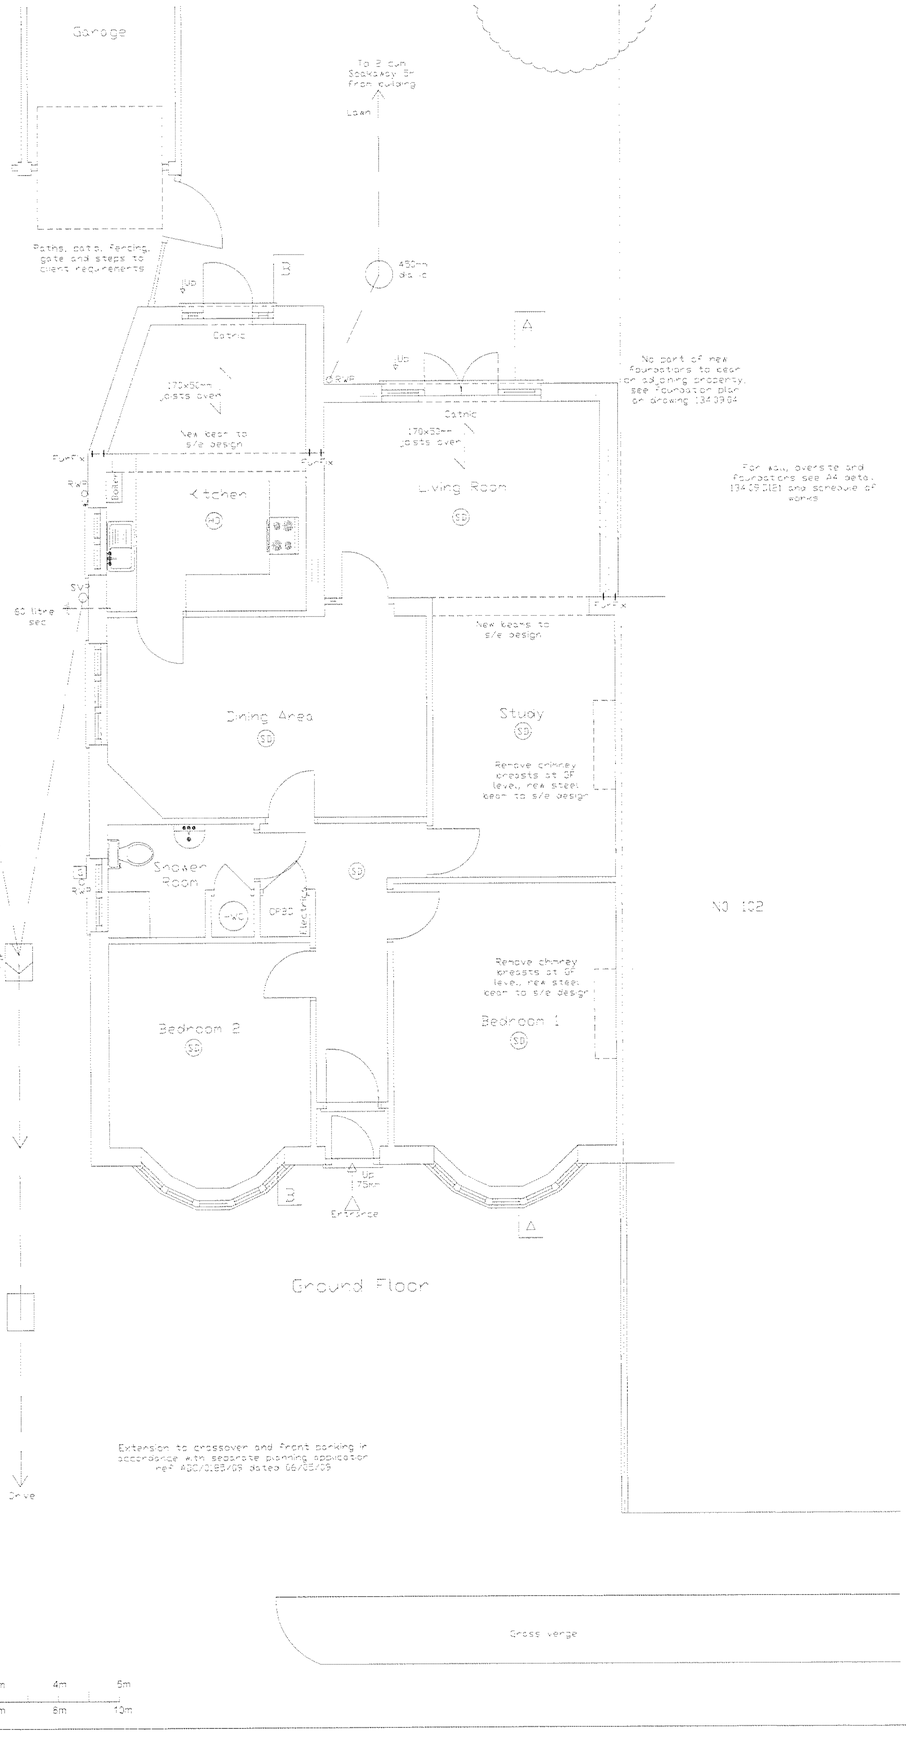


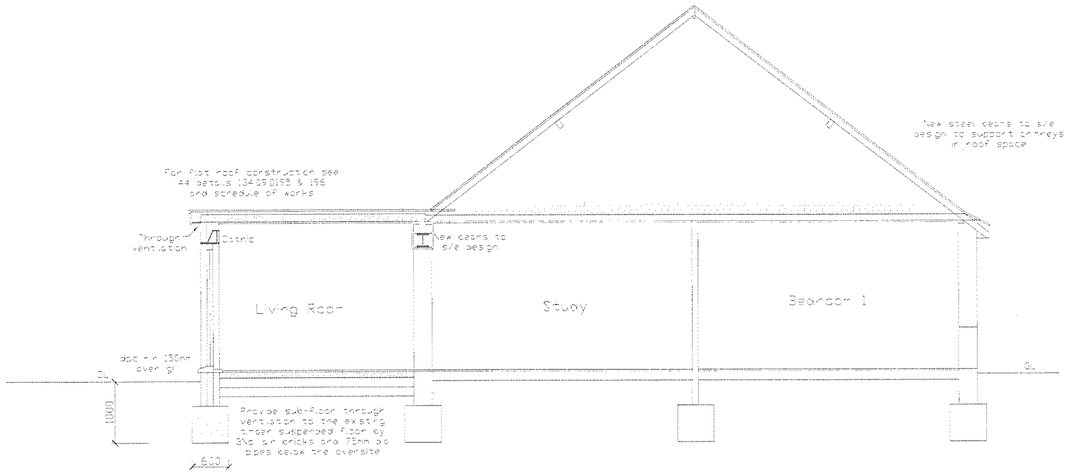

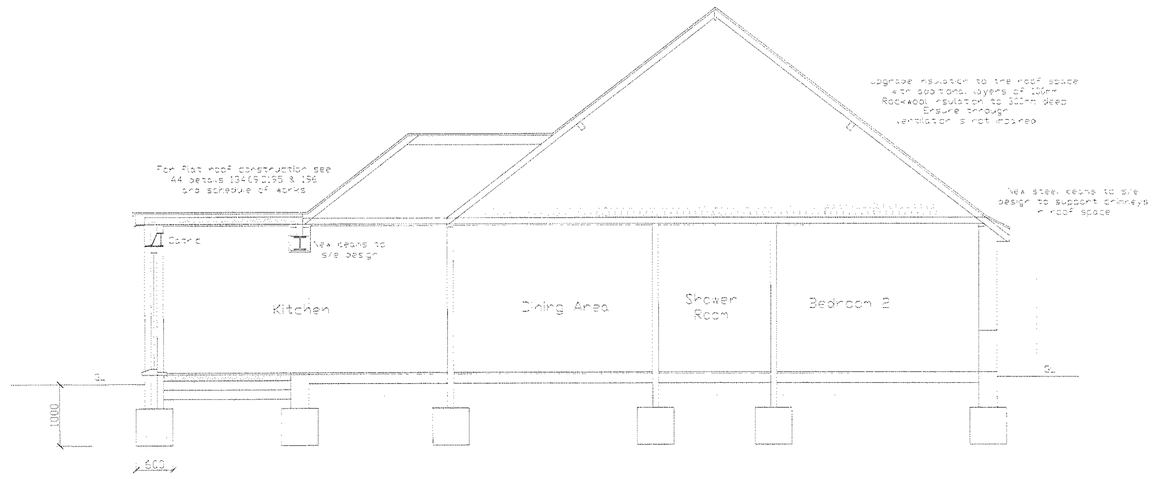

Colin Jessey Associates
29 Parkfield Rd, Worthing, BN13 1EP, Tel. 01903 212019, www.colinjessey.co.uk

Client	Mr & Mrs Woods		Paper Size A1
Contract	Rear Single Storey Extension		
At	134 Southwick Street, Southwick, Brighton, BN42 4TJ		
Title	Proposed Floor Plan & Cross Sections		
DWG No	134.09.03	Scale 1:50	Date 12/06/09 Drawn By S.D
Rev	A B		
Details	Building Regs		Date 17/8/09
Details	Planning		Date 1/7/09
Details			