
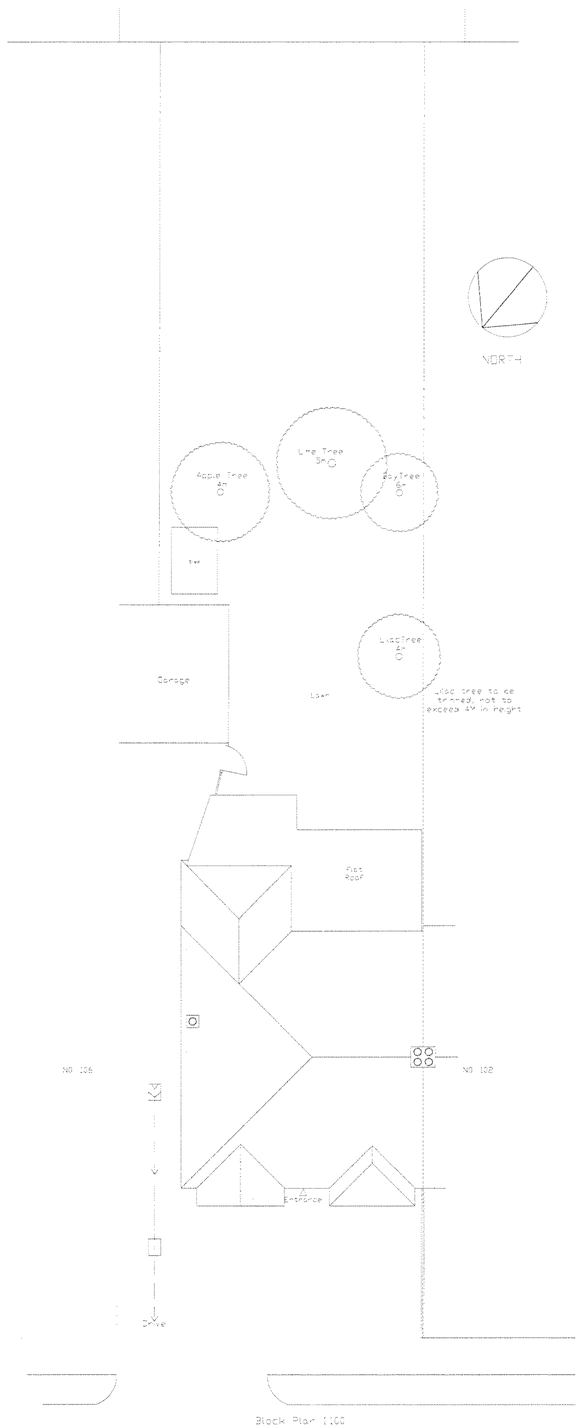


Block Plan 1:100

Scale 1:500 0 5m 10m 15m 20m 25m

Scale 1:100 0 1m 2m 3m 4m 5m / 2m 4m 6m 8m 10m

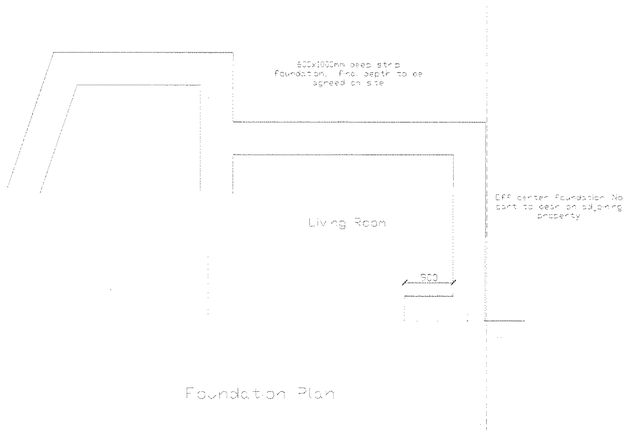


Foundation Plan

Schedule of materials

Main Roof	:	Plain tiles
Flat Roof	:	Grey Mineral Felt
Walls	:	Face Brickwork
Doors and Windows	:	White Upvc
Fascias and Soffits	:	White Upvc




Block Plan 1:500

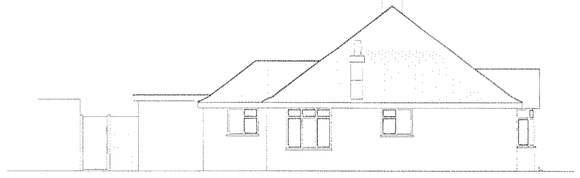


North Side Elevation



Front Elevation

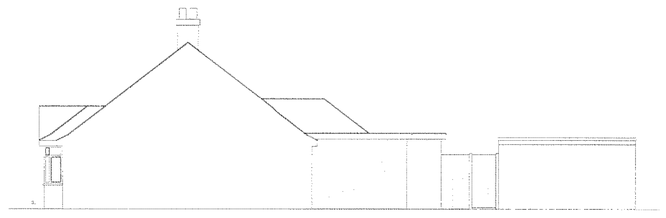

South Side Elevation

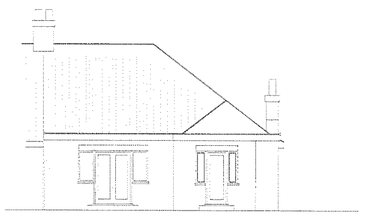

Rear Elevation

Colin Jessey Associates

29 Parkfield Rd, Worthing, BN13 1EP, Tel. 01903 212019, www.colinjessey.co.uk

Client	Mr & Mrs Woods			Paper Size: A1
Contract	Rear Single Storey Extension			
At	104 Southwick Street, Southwick, Brighton, BN42 4TJ			
Title	Proposed Foundation Plan, Block Plans & Elevations			
DWG. No.	734.09.04	Scale: 1:50, 1:100 & 1:500	Date: 12/06/09	Drawn By: S.D.
Rev.	A	B		
Details:	Building Regs			Date: 17/6/09
Details:	Planning			Date: 1/7/09
Details:				