9/4/2015

For the attention of Jo Morin

44 Silverdale Drive Sompting

Your ref: AWDM/0256/15.

Amended plans as discussed.

ADUR & WOR[illegible]
10 APR 2015
PLANNING SERVICES

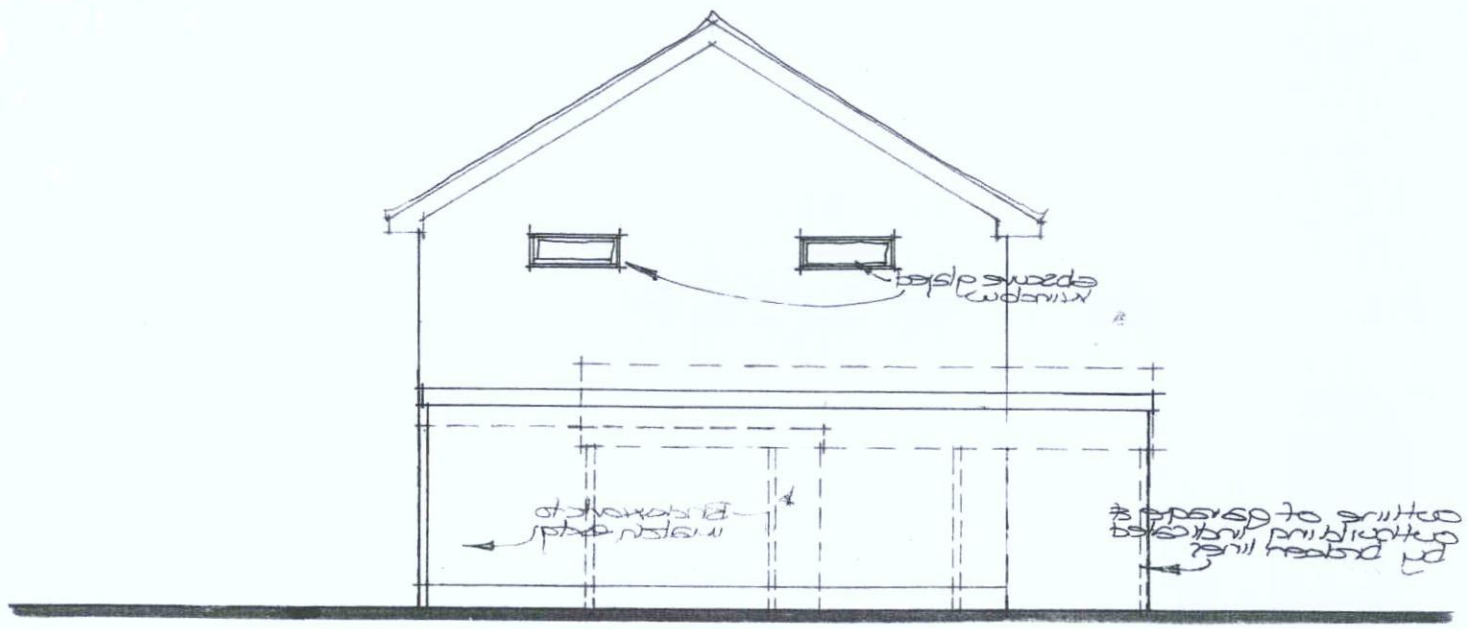

Proposed Side Elevation (North)

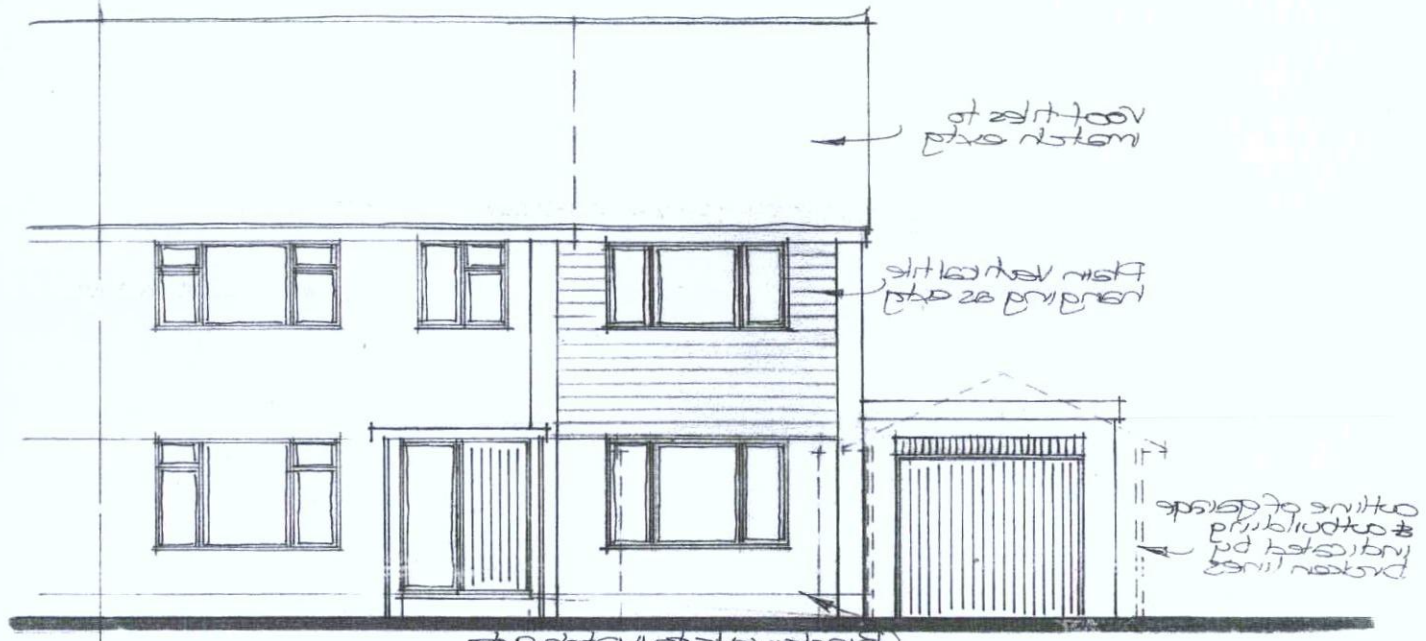

Proposed Front Elevation (West)

Proposed Elevations scale: 1/100.



Proposed Rear Elevation (East)

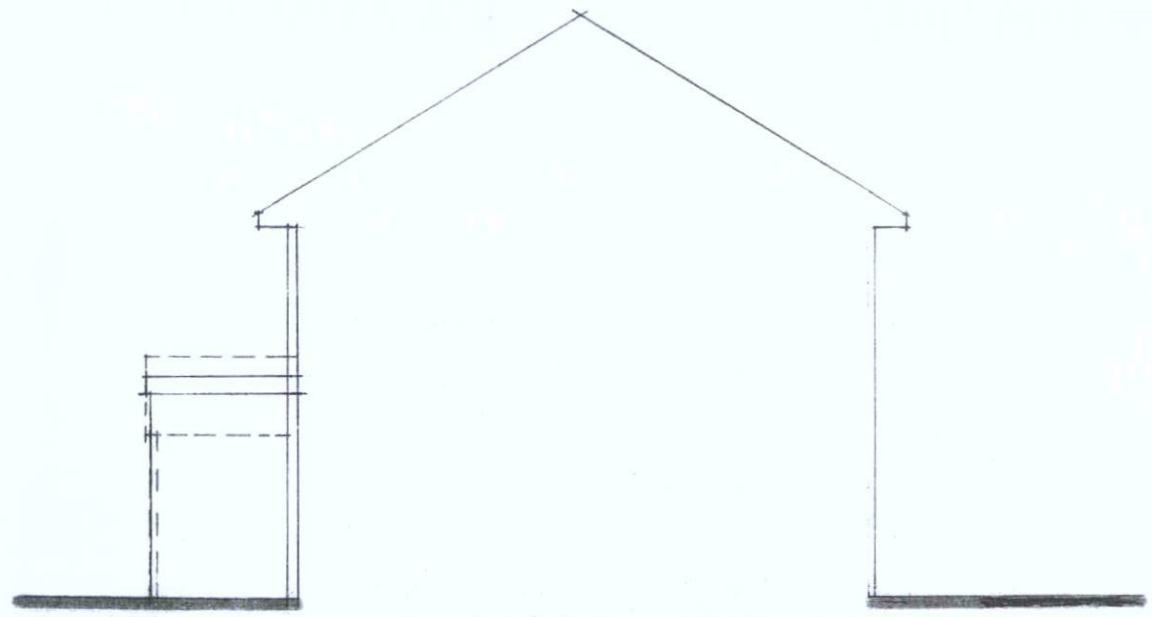

Proposed Side Elevation (South)

Paul Trussler
44 Firle Road
Lancing
West Sussex
BN15 0NZ

Drawing No. 29/375/4 B.

Amendments
Rev A: 4/4/2015 - Ground Floor extension set back in line with original front of house. Extg Porch retained. G/Floor extension extended to rear in line with existing outbuilding. Window arrangement North Elevation amended. All elevations revised to suit.
Rev B: 9/4/2015 Cill level First Floor window adjusted

Proposed side extension: Mr G Morgan & Ms P Bowles
44 SILVERDALE DRIVE, SOMPTING,
WEST SUSSEX BN15 9RY