
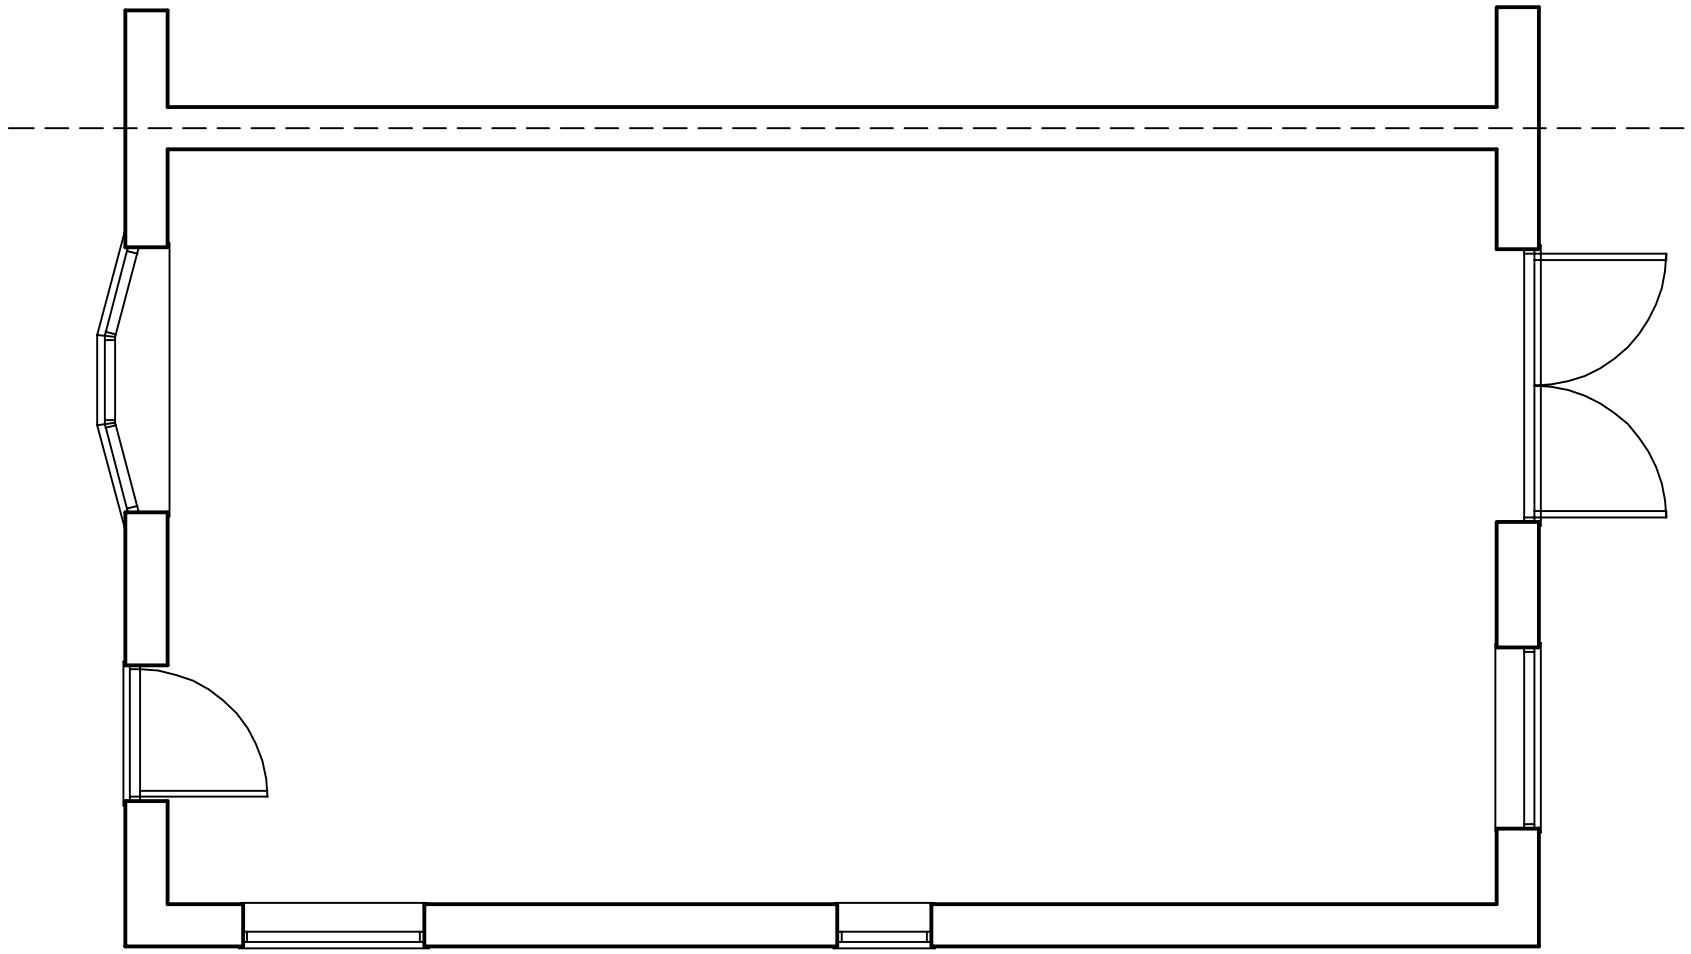


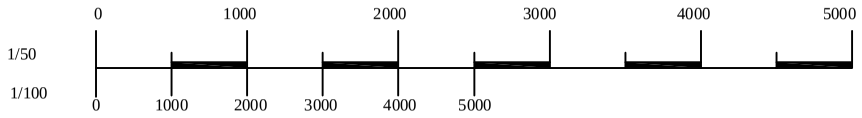

Garage

Existing ground floor plan

Plan no. 05/12/03
Sheet no. 1 of 4
Scale 1/50
Revision 00
Original paper size A3

Proposed white PVCu conservatory
to rear of
4 Buckingham Close Shoreham
West Sussex BN43 6BX
for
Mr & Mrs Mitchell

The Project Support Practice
Chartered Building Surveyors