ADUR & WORTHING
PLANNING SERVICES

PLAN	AWDM/ 1405/17
DATE VALID	7 July 17

AMENDMENT

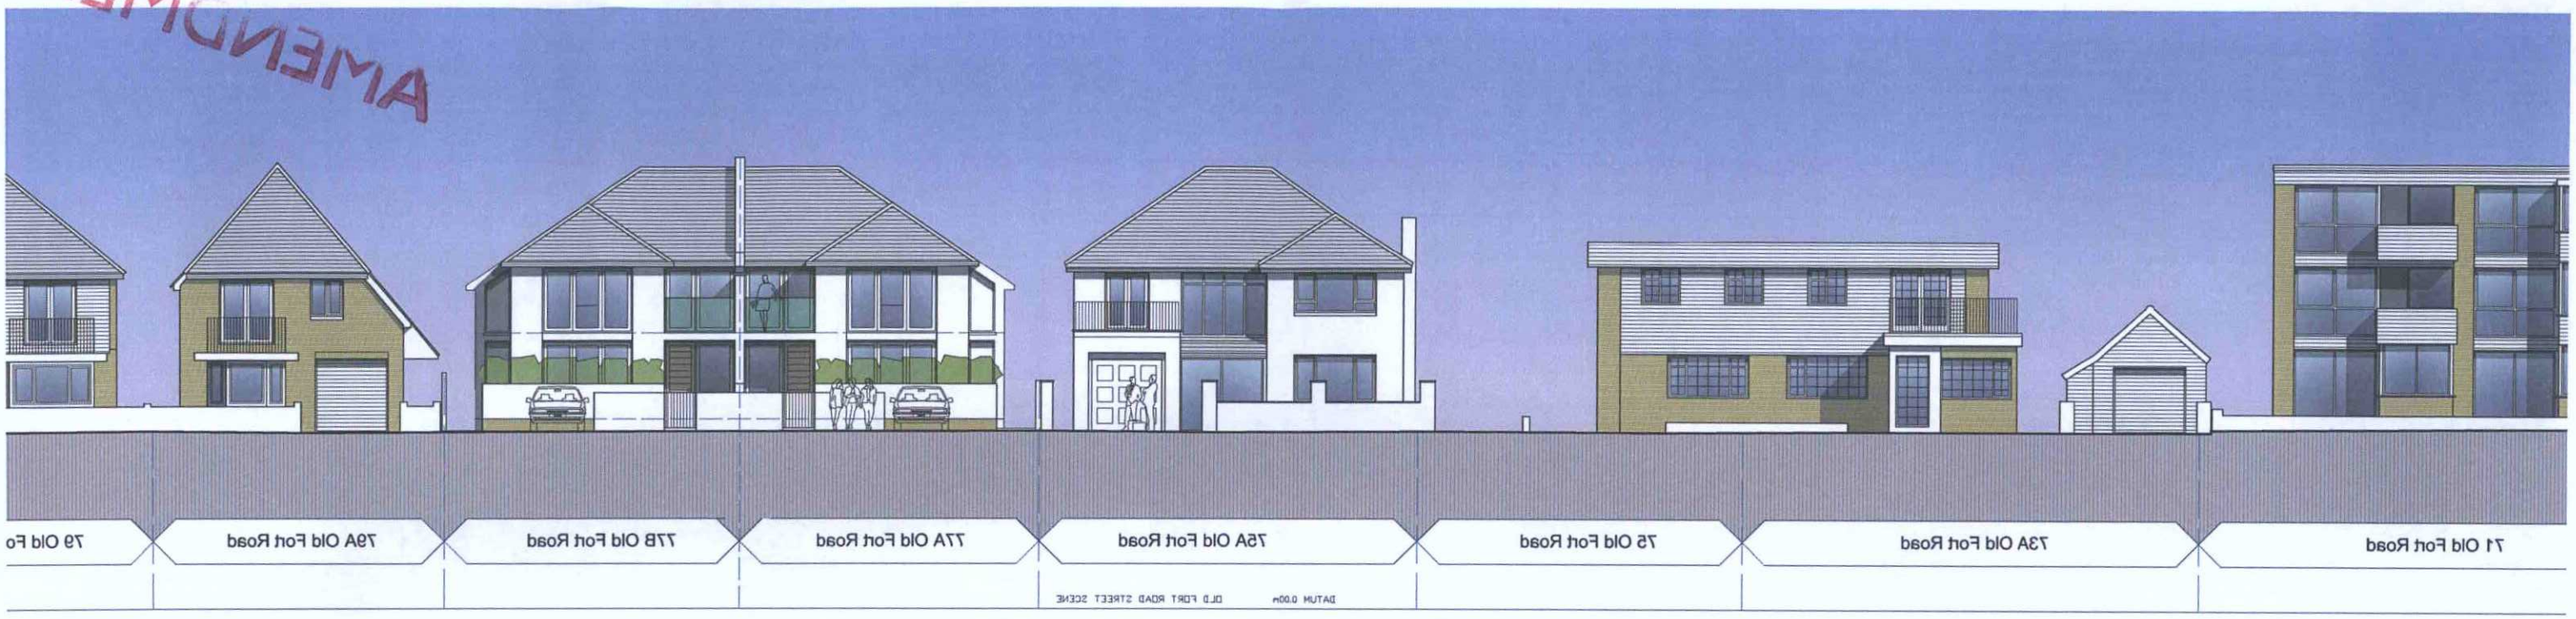

0m 2m 4m 6m 8m 10m

Proposed contextual street elevation Scale 1:200 @A3



Proposed contextual street elevation Scale 1:500 @A3

0m 5m 10m 15m 20m 25m 30m 35m 40m 45m 50m

Planning

A 141114 Proposal repositioned

rev.	date

These drawings should be approved by local Authority

No dimensions to be scaled from this drawing. All dimensions to be checked on site. This drawing is copyright and should not be reproduced without the permission of the Architects.

client Klas Developments Limited

project 77 Old Fort Road
Shoreham-by-Sea

drawing Proposed
contextual street elevation

scale 1:200@A3 date August 2014
drawn Nathan

19a Wilbury Avenue
Hove, East Sussex
BN3 6HS

tel: 01273 220230
fax: 01273 321687
email:info@tarchitects.co.uk

Turner Associates
Architects and Planning Consultants

TA 828 /17 rev. A