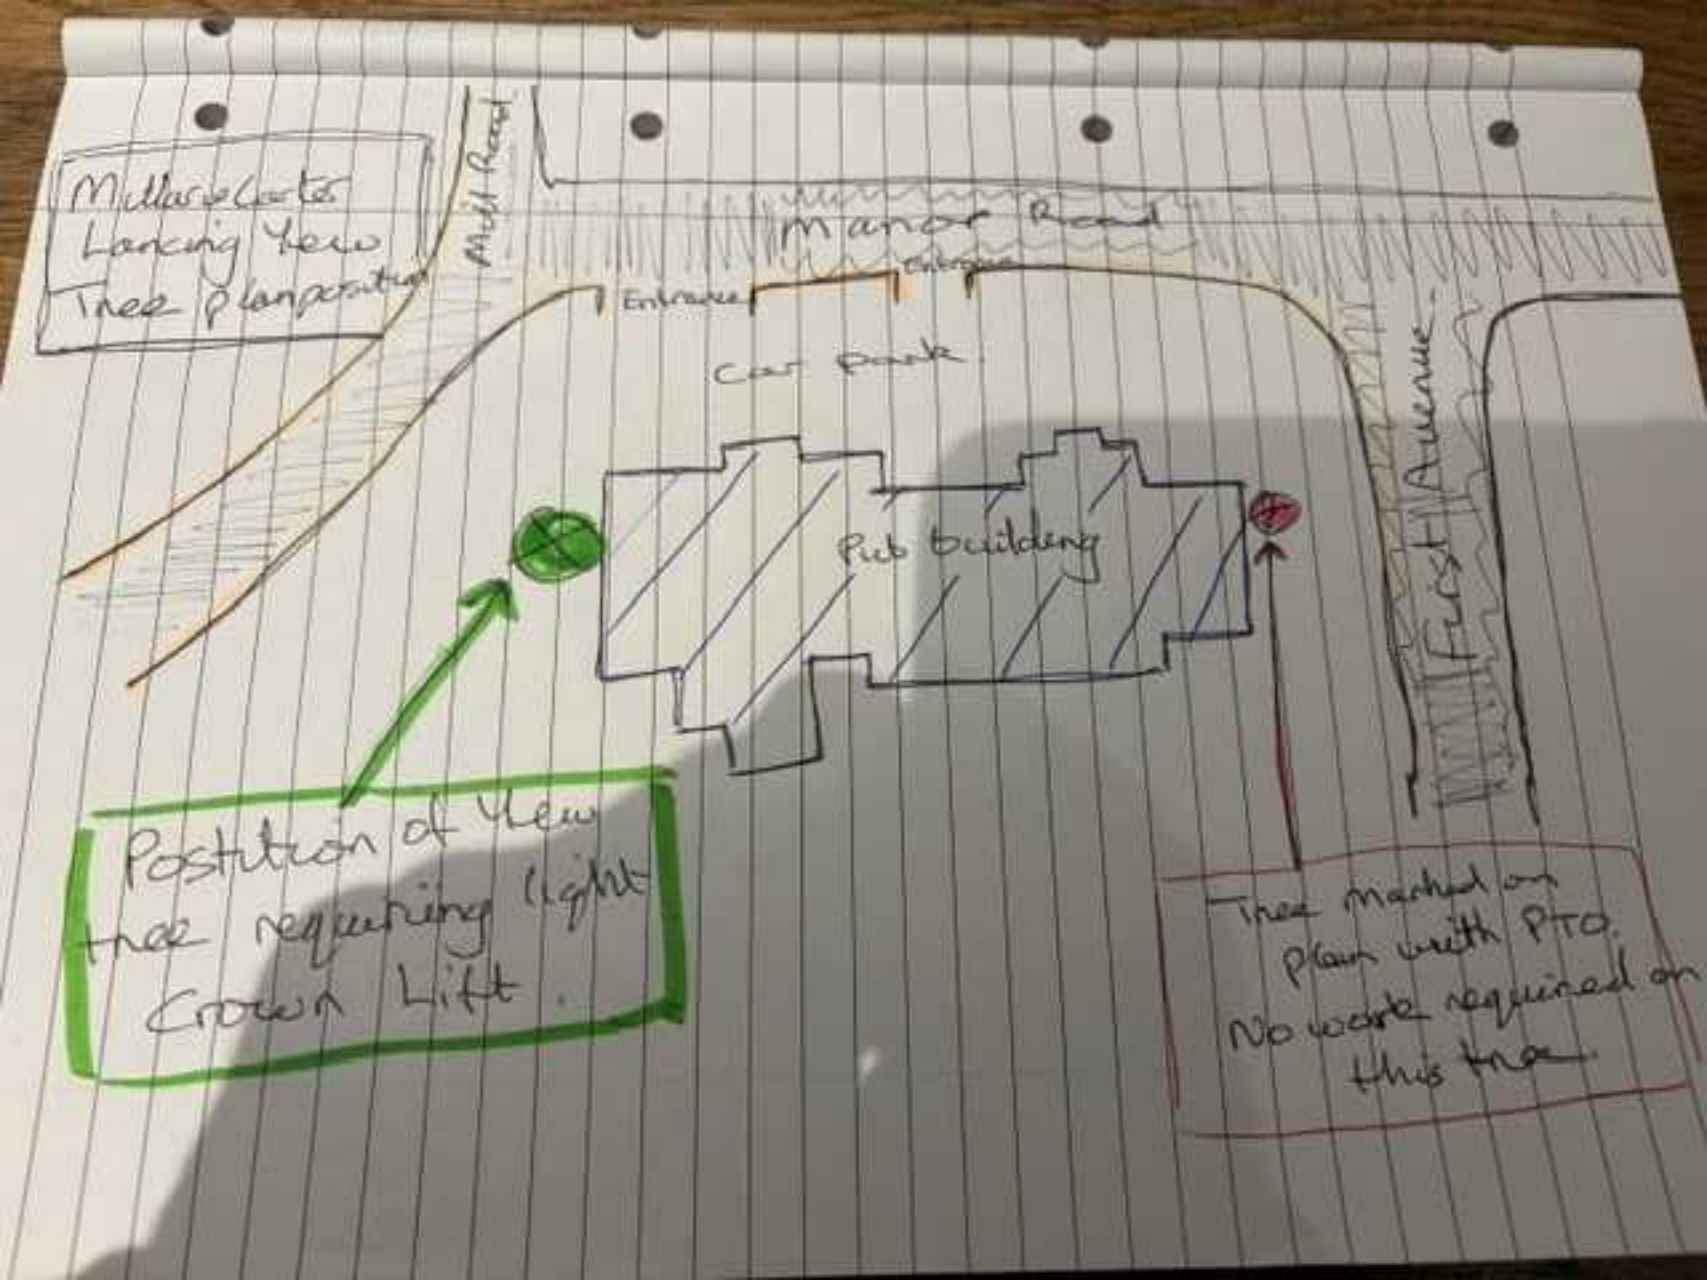
Millar & Carter
Lancing Yew
Tree planposition
Mill Road
Manor Road
Entrance
Entrance
Car park
Pub building
First Avenue
Postition of Yew
tree requiring light
Crown Lift.
Tree marked on
plan with PTO.
No work required on
this tree.