DO NOT SCALE FROM THIS DRAWING

1m 2m 3m 4m 5m 6m 7m 8m 9m 10m

1:50 Scale Bar

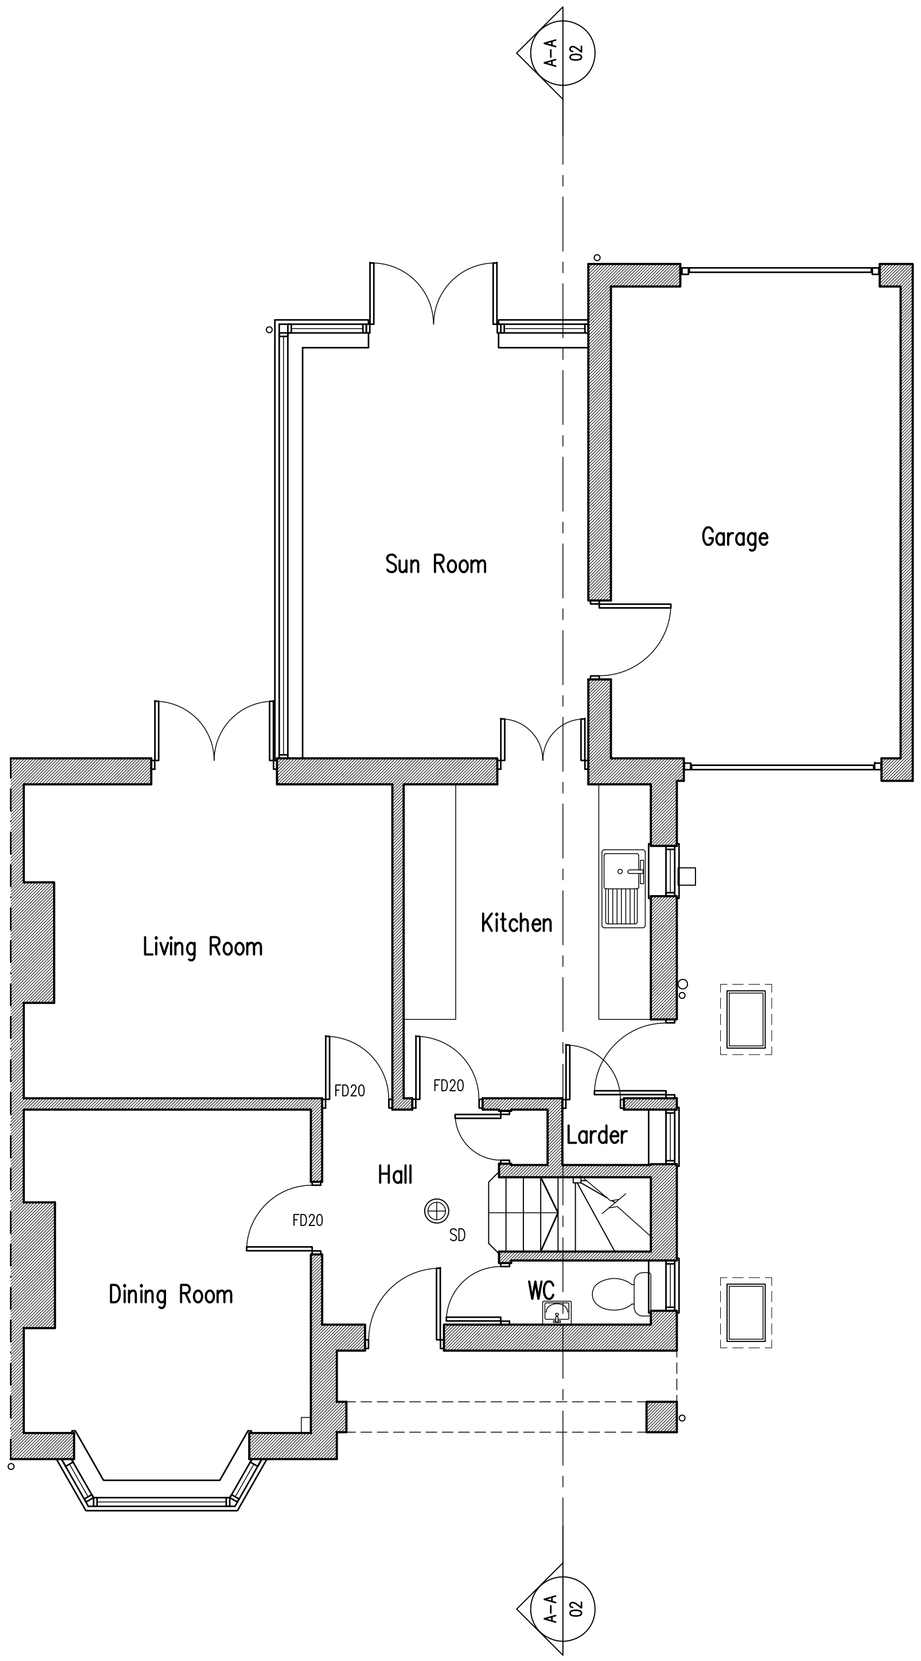

Ground Floor Plan

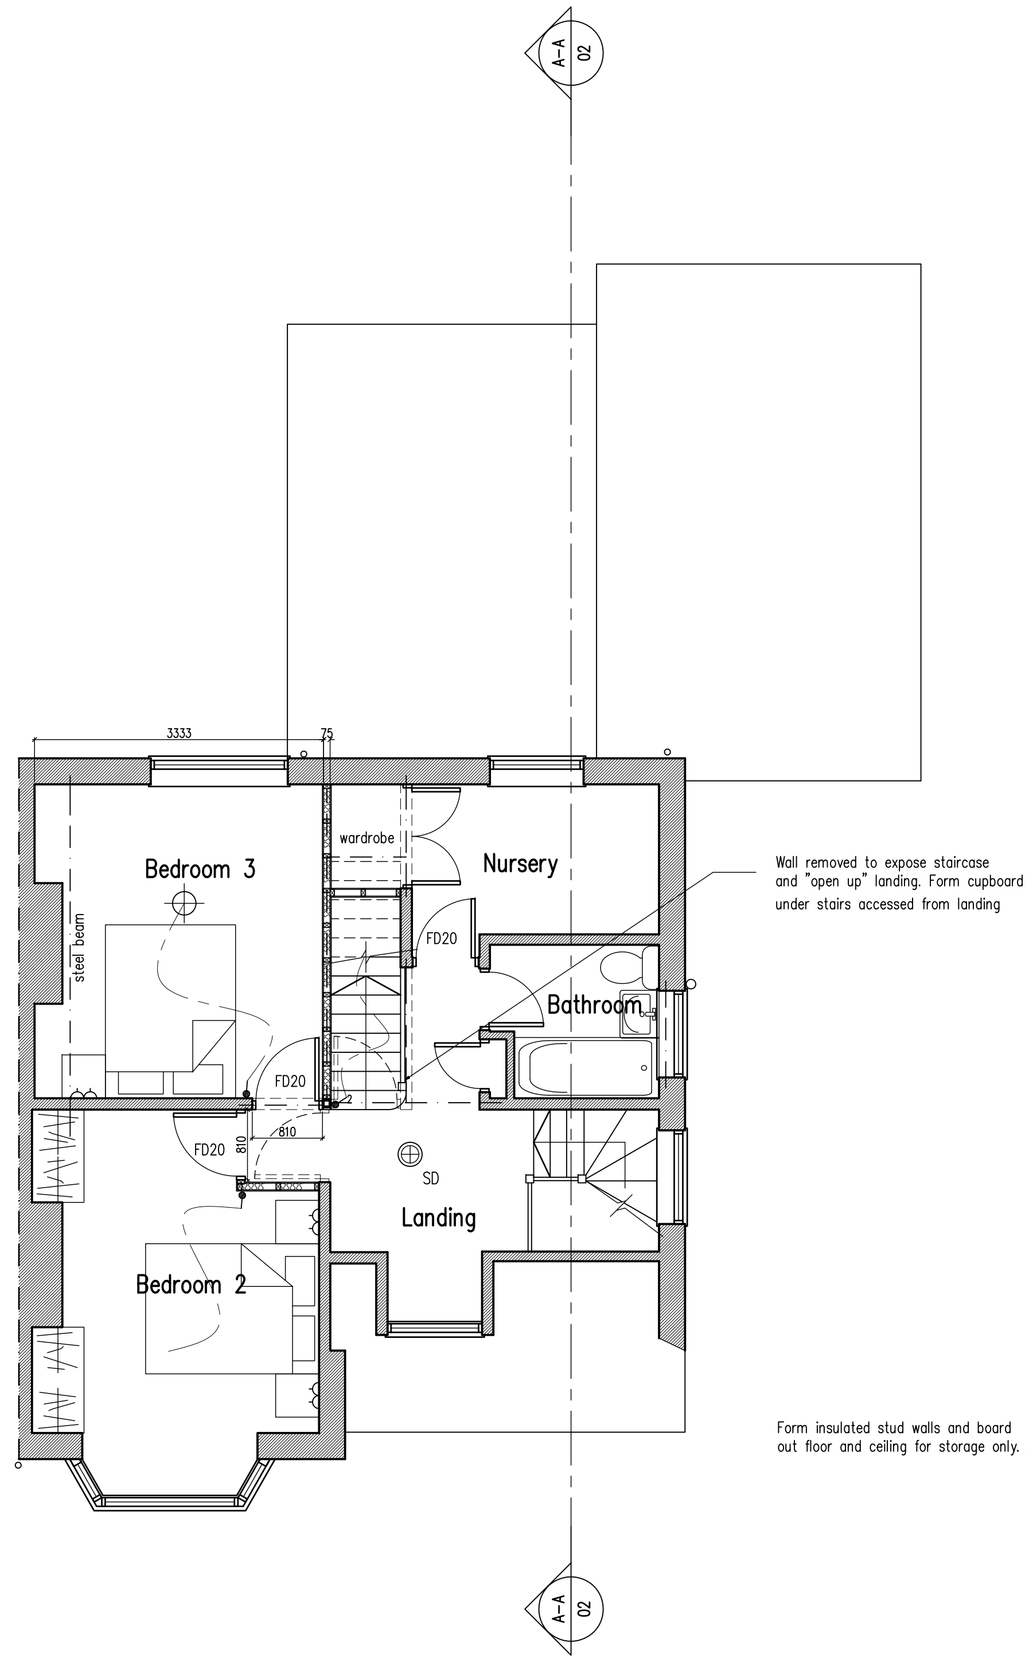

First Floor Plan

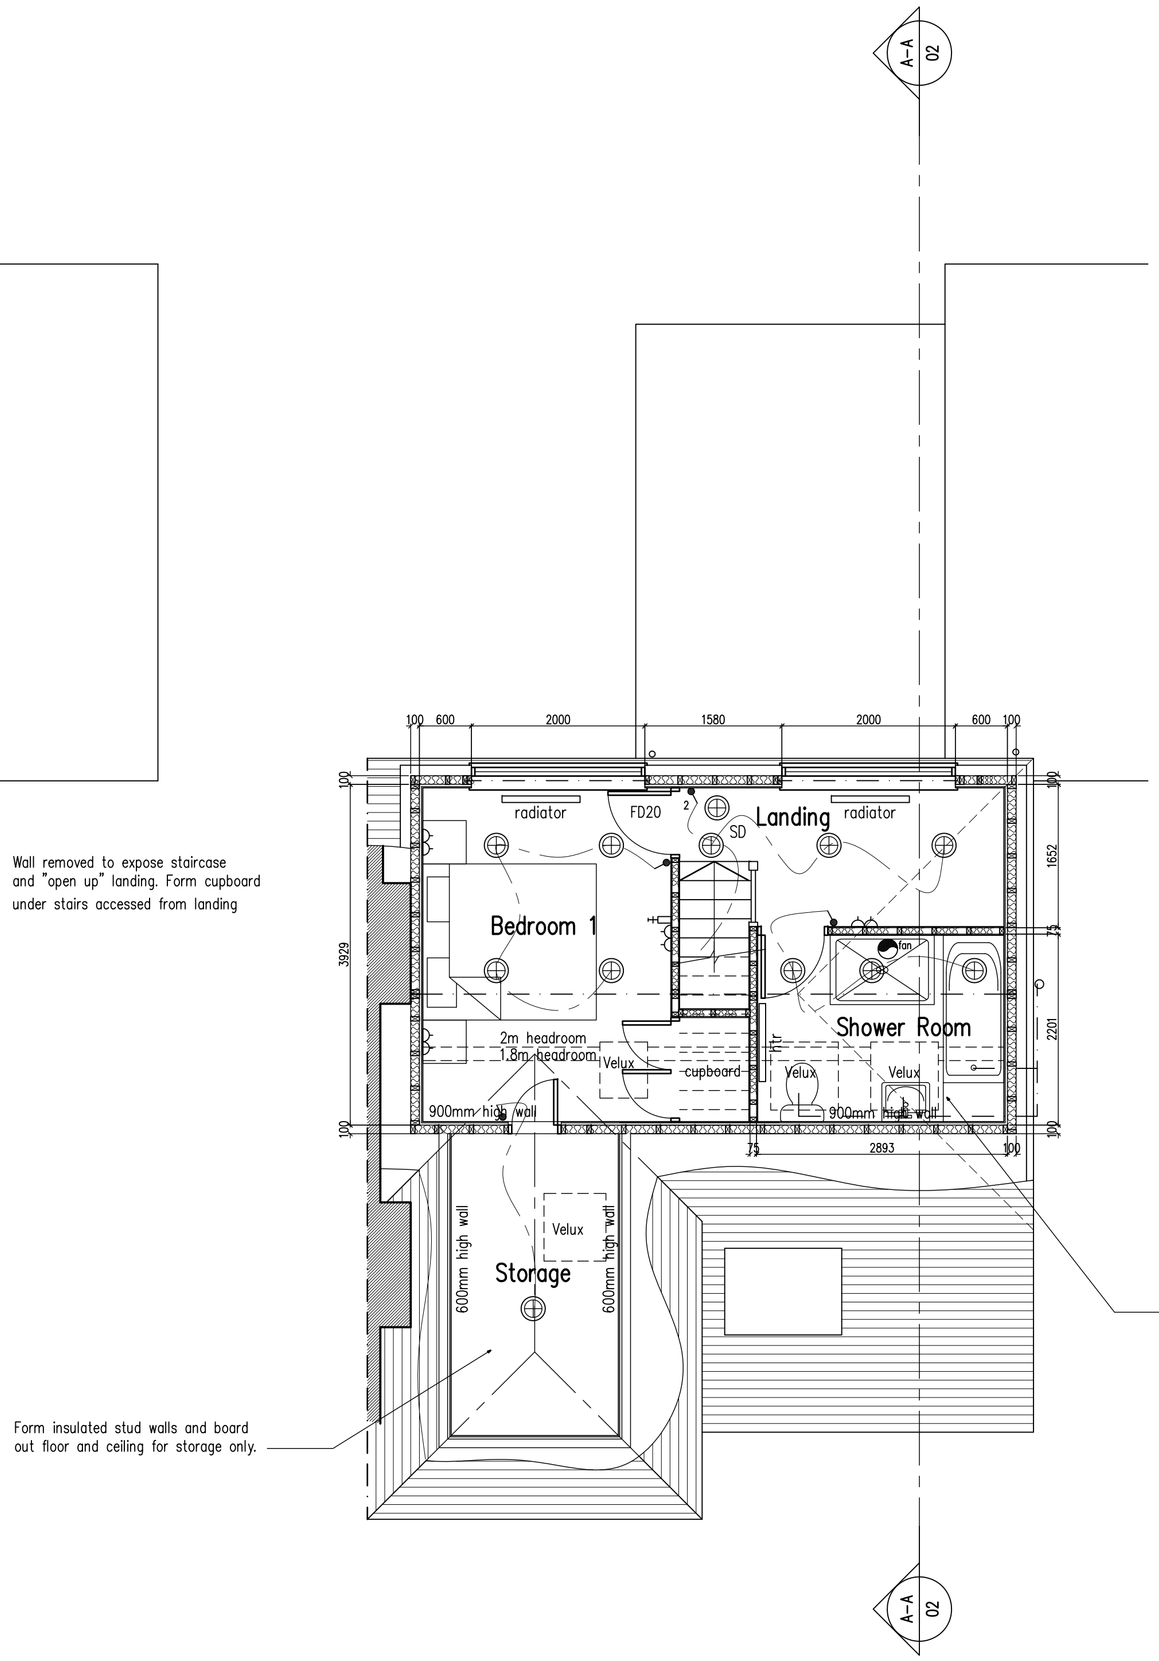

Second Floor Plan

Services Key

- Denotes pull cord
- Denotes light switch (2 way)
- Denotes light switch (timer)
- Denotes light switch (dimmer)
- Denotes light switch (intermediate)
- Denotes telephone
- Denotes Entry Phone
- Denotes television aerial points
- Denotes satelite point
- Denotes double socket
- Denotes double socket (floor level)
- Denotes cooker point
- Denotes Cat 6 point
- Denotes spur
- Denotes shaver socket incorporating light
- Denotes external water tap
- Denotes wall light
- Denotes ceiling rose
- Denotes low energy recessed spotlight
- Denotes fluorescent tube
- Denotes radiator
- Denotes PIR detector
- Denotes extractor fan
- Denotes smoke detector
- Denotes heat detector
- Denotes meter
- Denotes gas point
- Denotes alarm panel
- Denotes alarm key point
- Denotes alarm call point
- Denotes emergency lighting self contained
- Denotes door bell sounder
- Denotes door bell push
- Denotes thermostat
- Denotes speaker
- Denotes fire extinguisher

C	02.07.21	Further client amendements
B	01.07.21	Further client amendements
A	29.06.21	Client requirements added

Proposed Conversion Of Roof Space at: 49 The Drive, Shoreham-By-Sea, West Sussex

rja Planning & Building Consultants Ltd.
1st Floor
10 High Street
Shoreham-By-Sea
West Sussex BN43 5DA
t: 01273 467297 mob: 07971 375739
e: rex@rjapbc.co.uk web: www.rjapbc.co.uk

Chartered Institute of Architectural Technologists

PROJECT: 49 The Drive, Shoreham–By–Sea, West Sussex

DRAWING TITLE: Proposed Floor Plans

CLIENT: Mr & Mrs D. Sayle

DWG NO: 21848–01

REVISION: C

SCALE: 1:50 @ A1

DATE: 16.06.21

DRAWN: rex