

MapServe

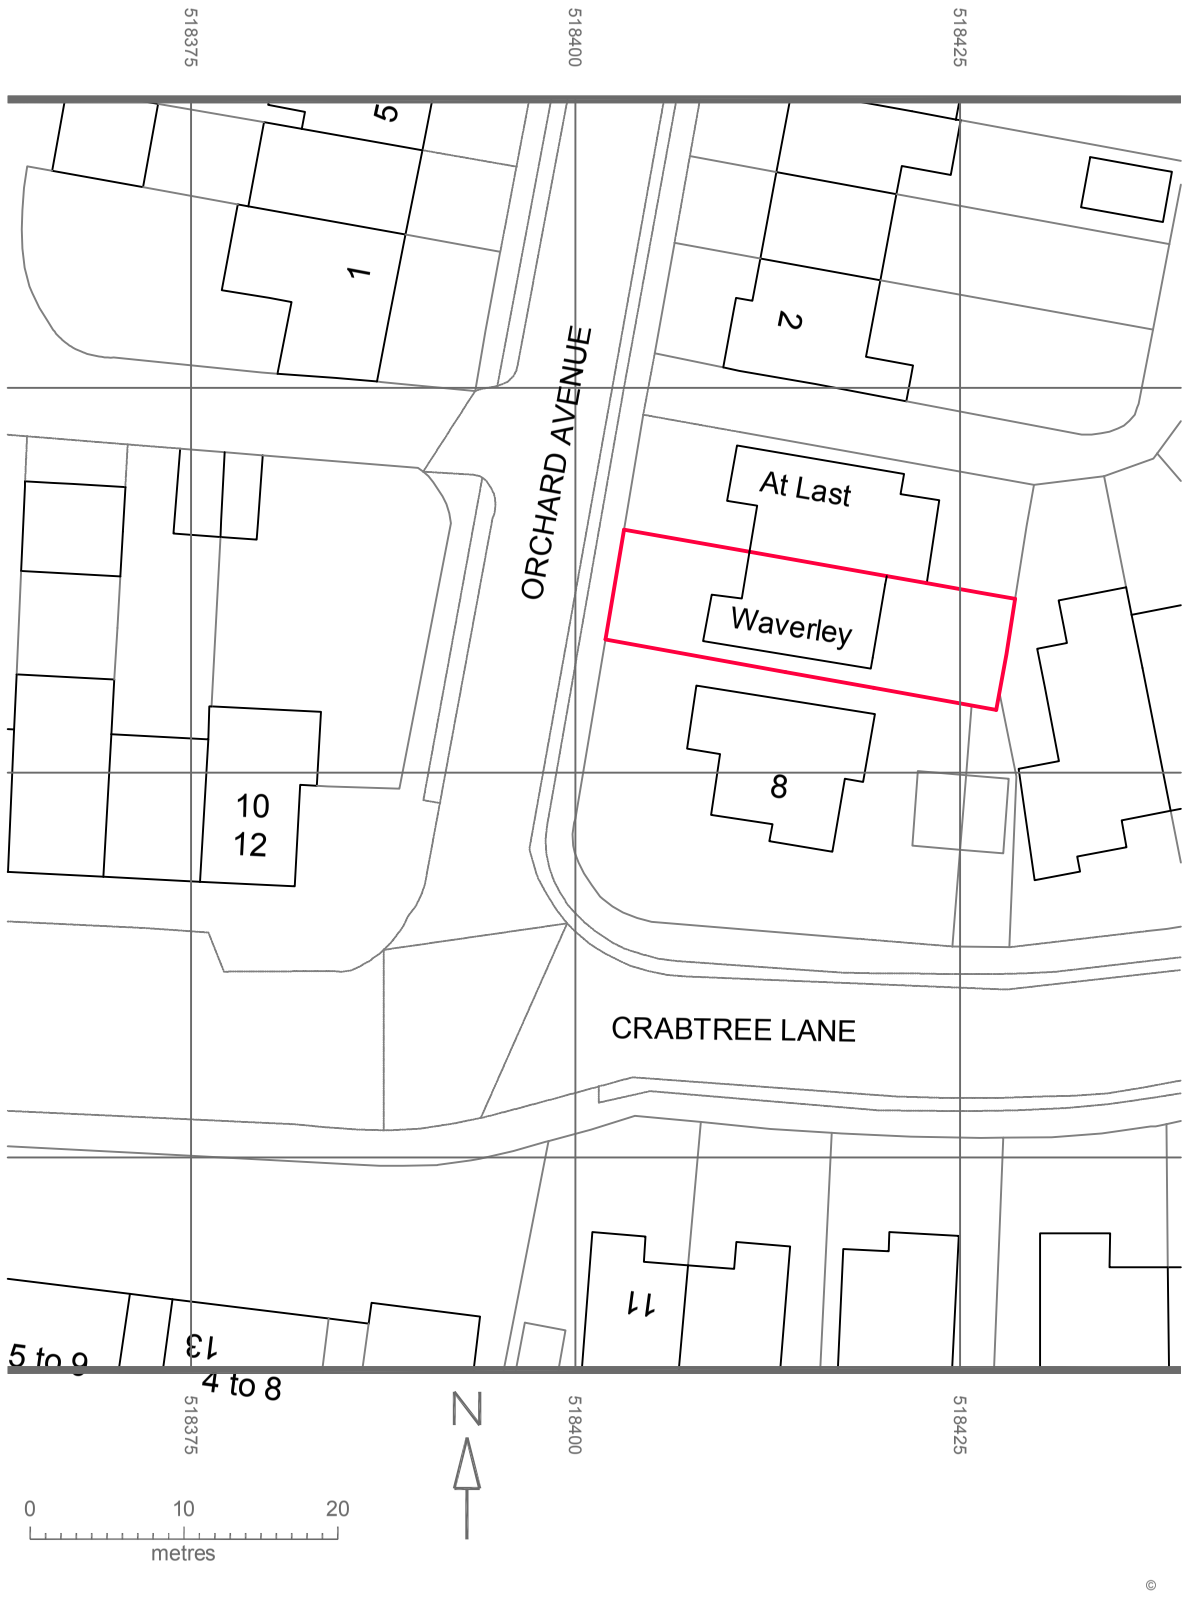

Serve

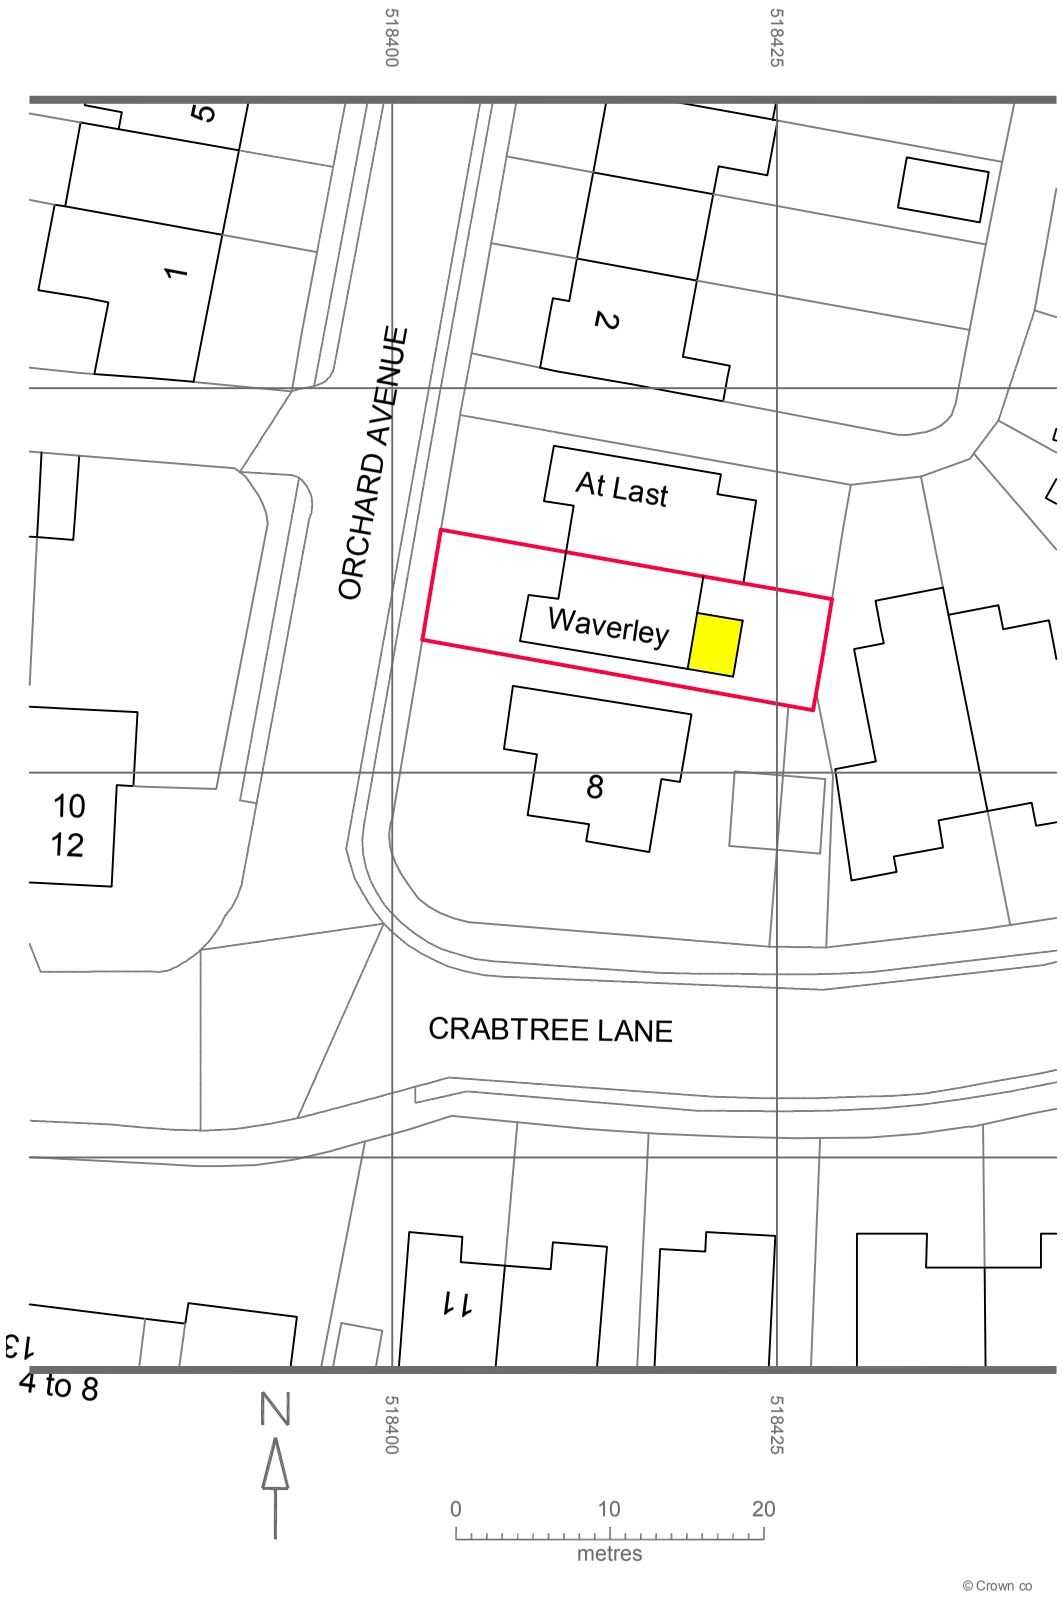

0 40m
1:1250

0 15m
1:500

0 6m
1:200

0 3m
1:100

0 1m
1:50

Challinor hall
architectural design
102A Longstone Road, Eastbourne
East Sussex, BN21 3SJ
01323 411933

B	scale bar shown	27.04.20
A	proposal highlighted	27.04.20
Revision		Date

Client
Mr & Mrs Bean

Project
Single storey rear extension
Waverley
Orchard Avenue
Lancing BN15 9EA

Drawing
Existing & proposed block plans

Issue Date	CHL drawing ref.
12.04.2020	2019-55-07
Scale	
1:500 @A3	

EXISTING BLOCK PLAN

PROPOSED BLOCK PLAN