
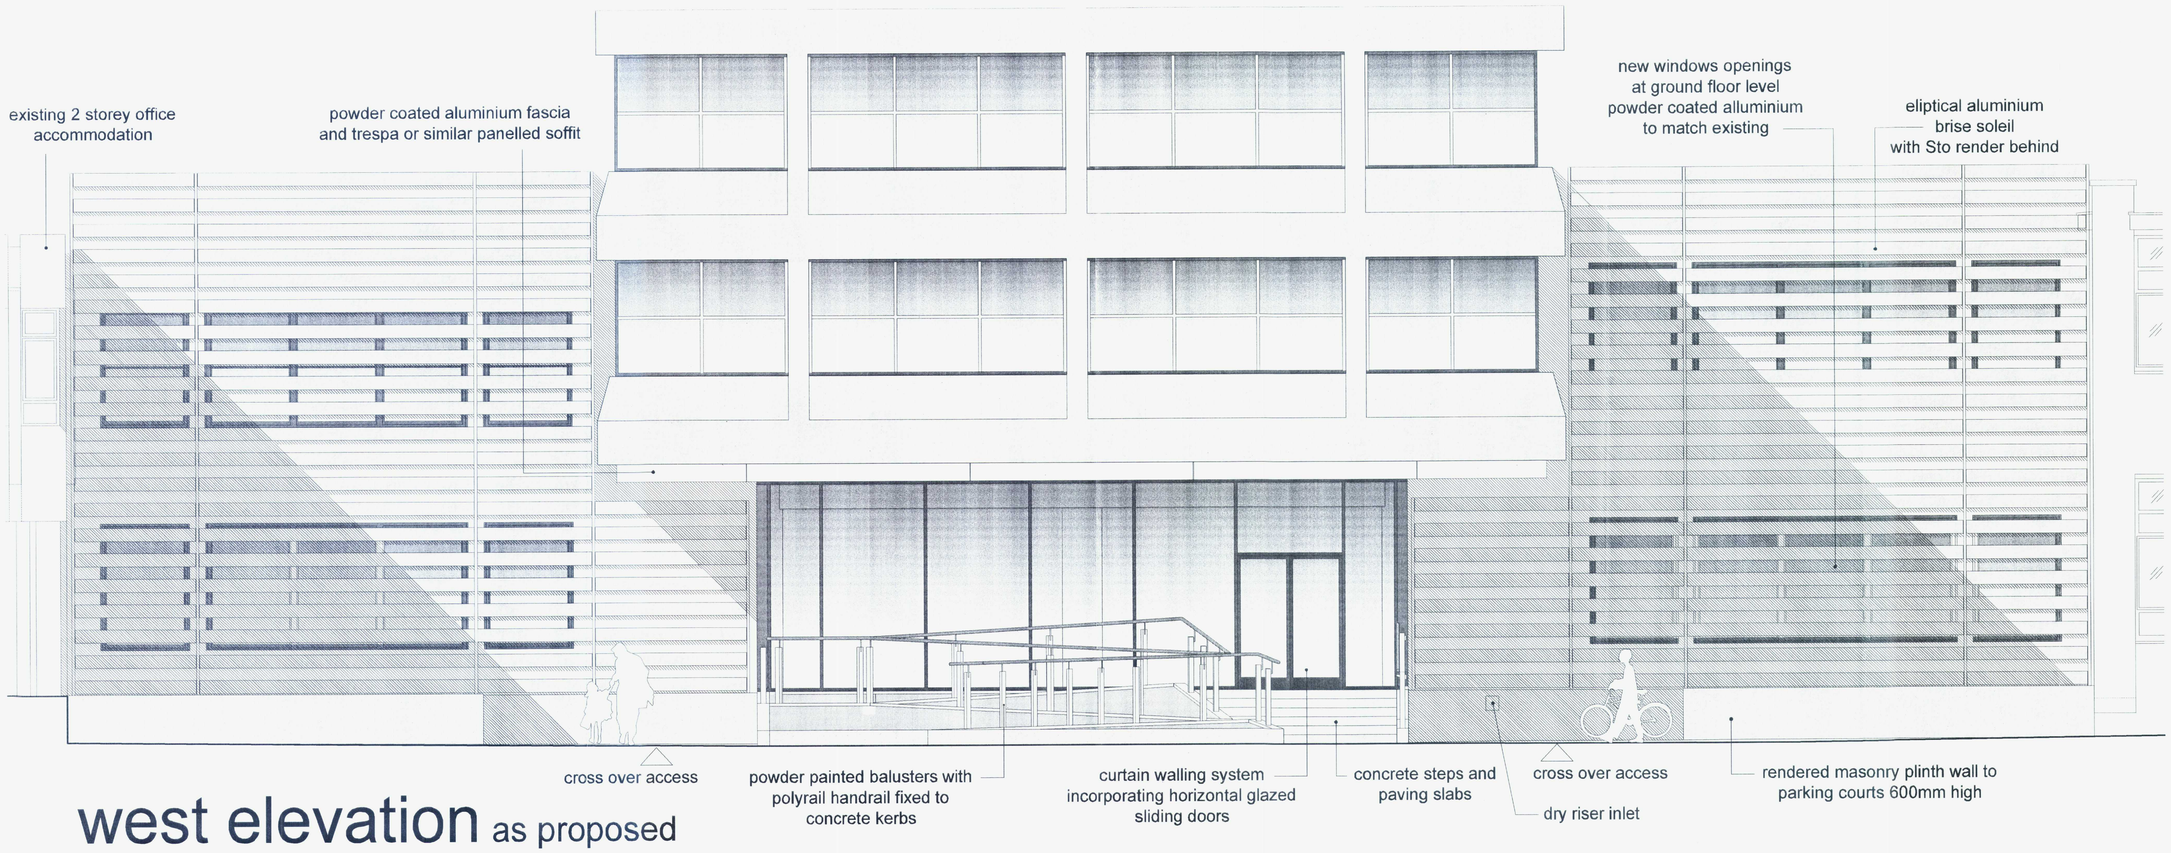


west elevation as proposed

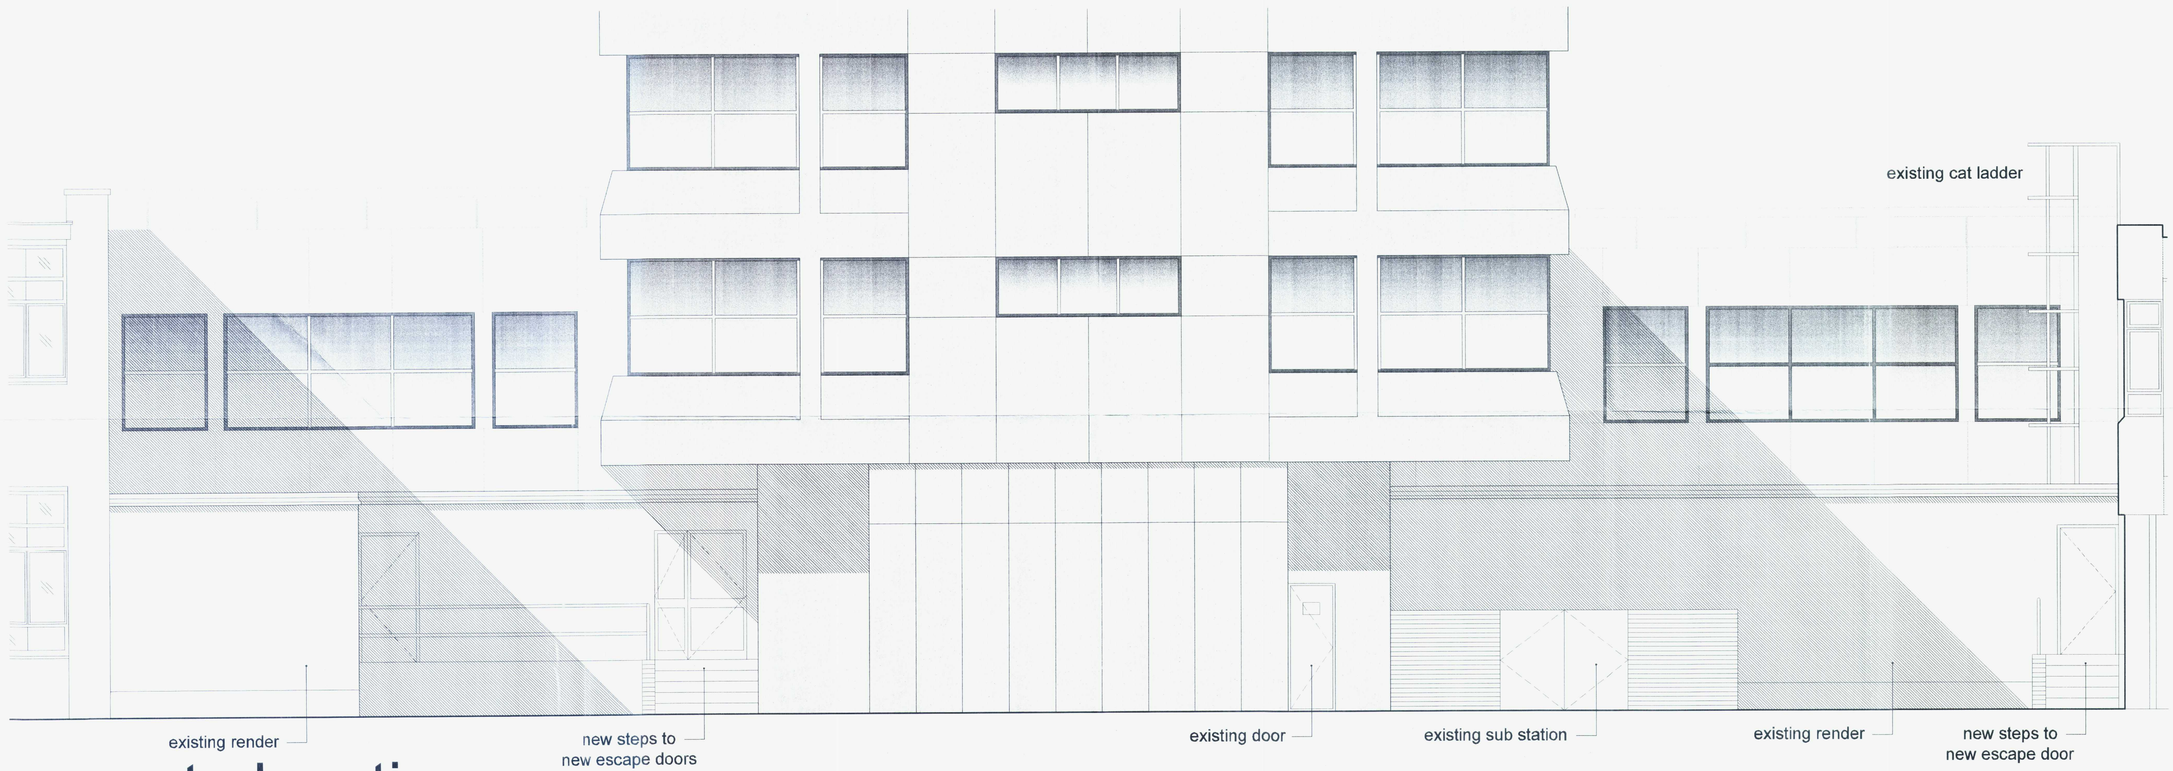

east elevation as proposed

NOTES

1 COPYRIGHT The contents of this drawing may not be reproduced in whole or in part without the written permission of PDP Group Limited

T.P. OFFICE COPY

BOROUGH OF WORTHING

Ref No.

07 1534/JUL/NMA1

PDP ARCHITECTS

RYEBROOK STUDIOS WOODCOTE SIDE EPSOM SURREY KT18 7HD 01372 744446 www.pdp.co.uk

PROJECT

TOWER BLOCK
THE CAUSEWAY
WORTHING

DRAWING

PROPOSED ENTRANCE ELEVATION

DRAWN CT/GS
CKD CJL
DATE 22.09.09
SCALE 1:50 @ A1

DRG No 4861 P 002

REVISION