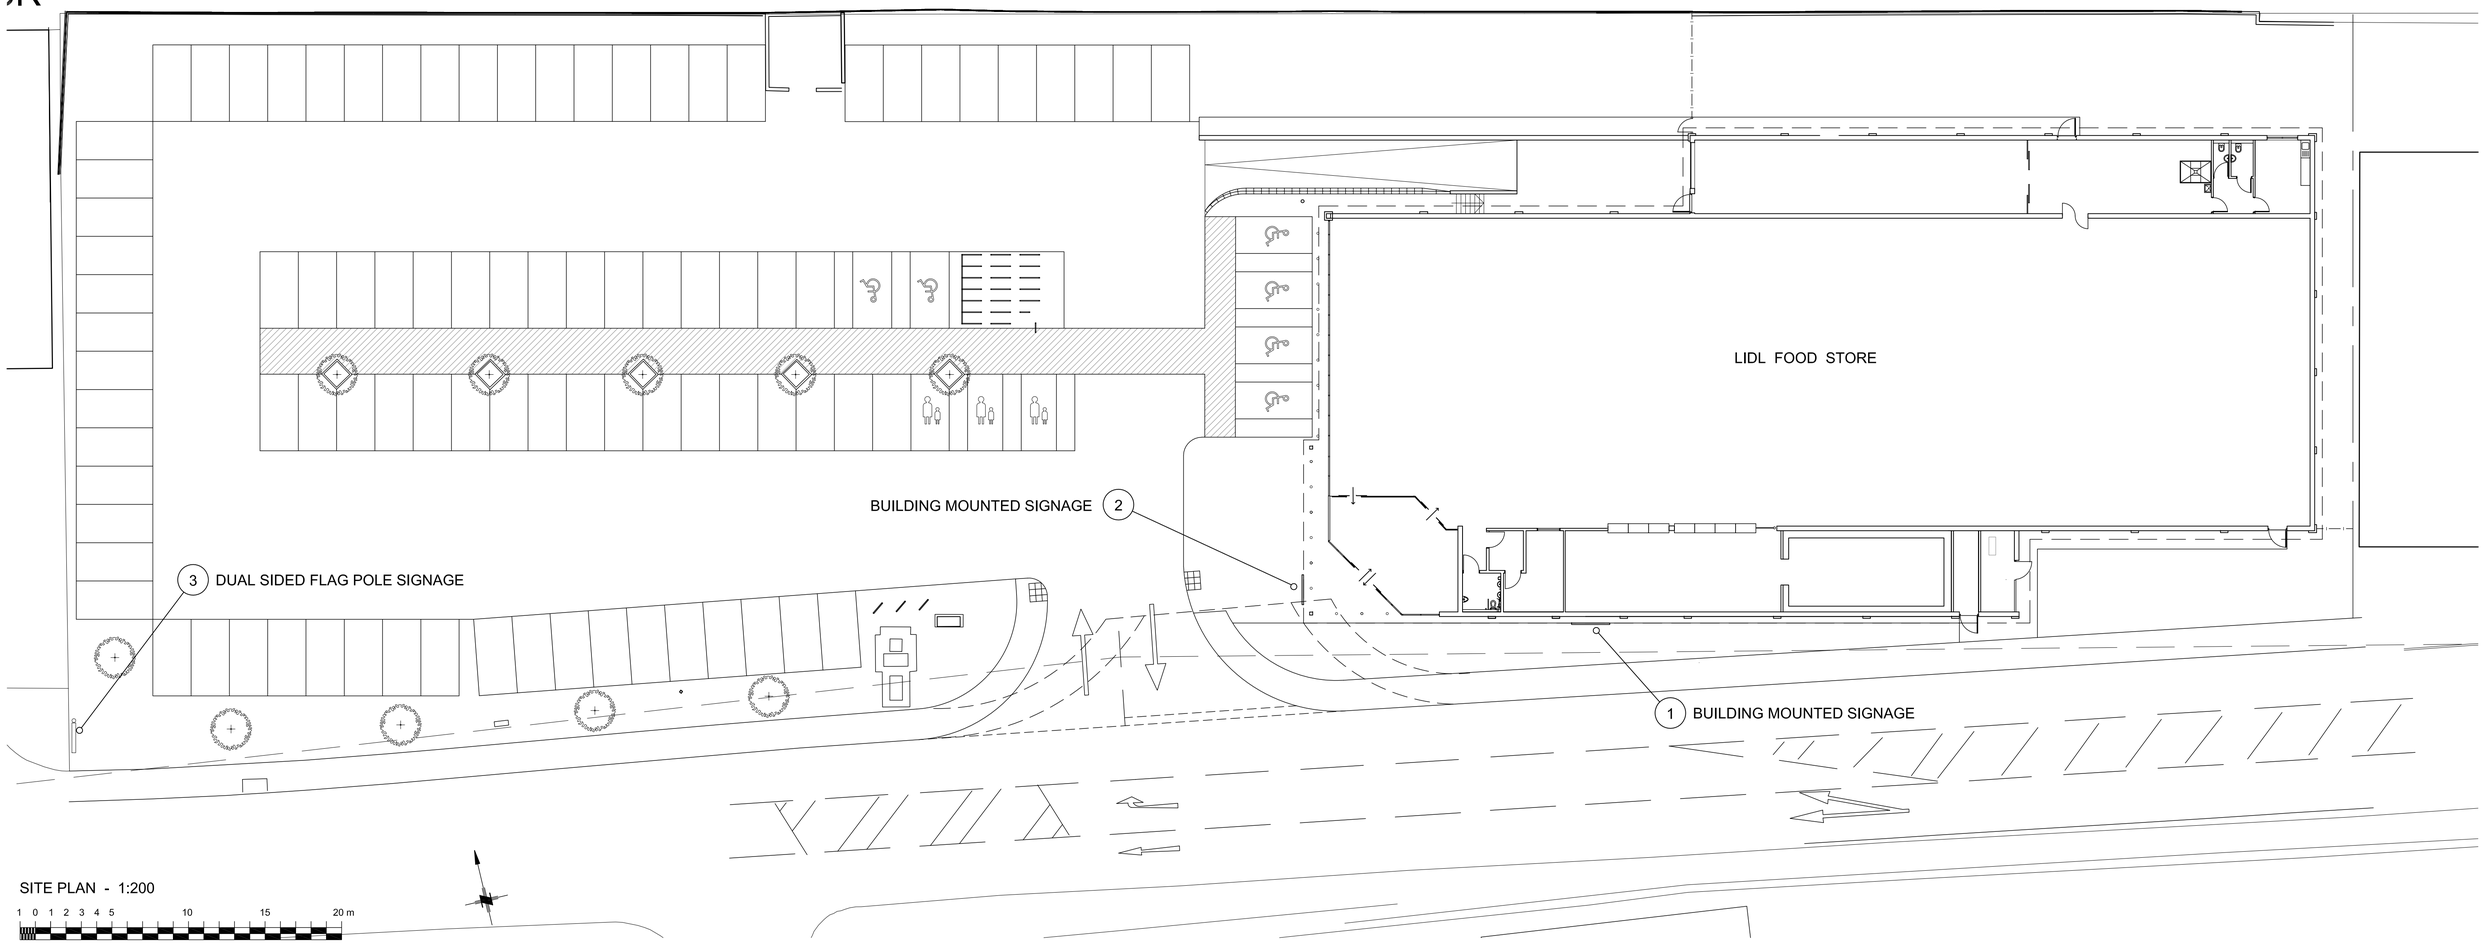

SITE PLAN - 1:200

1 0 1 2 3 4 5 10 15 20 m

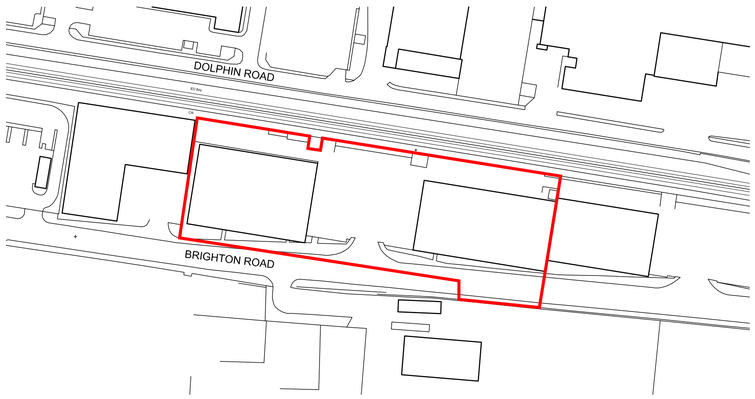

LOCATION PLAN - 1:1250

10 0 10 50 100 m

REVISION	DATE	COMMENTS	AUTHOR / CHECKED
A	10/04/15	Flag pole signage reduced in size	AL/TB

BOYLE + SUMMERS
ARCHITECTURE AND MASTERPLANNING
Website
The Design Studio
Canute Chambers
Canute Road
Southampton
SO14 3AB
Tel: 02380 631432

PROJECT
LIDL FOODSTORE, UNITS 1 & 2, THE MALTHOUSE ESTATE, BRIGHTON ROAD, SHOREHAM-BY-SEA

TITLE
SIGNAGE - LOCATION & SITE PLAN

DATE	SCALE	
OCT 14	1:1250,1:200@A1	
DRAWING No. 1443-P06	REV. A	AUTHOR / CHECKED AL/TB

DRAWING-STATUS -

CONTRACTORS MUST CHECK ALL DIMENSIONS ON SITE, ONLY FIGURED DIMENSIONS ARE TO BE WORKED FROM, DISCREPANCIES MUST BE REPORTED TO THE ARCHITECT BEFORE PROCEEDING. © THIS DRAWING IS COPYRIGHT.