


BLOCK PLAN 1:500

10m 20m 30m 40m

1:500 Scale Bar

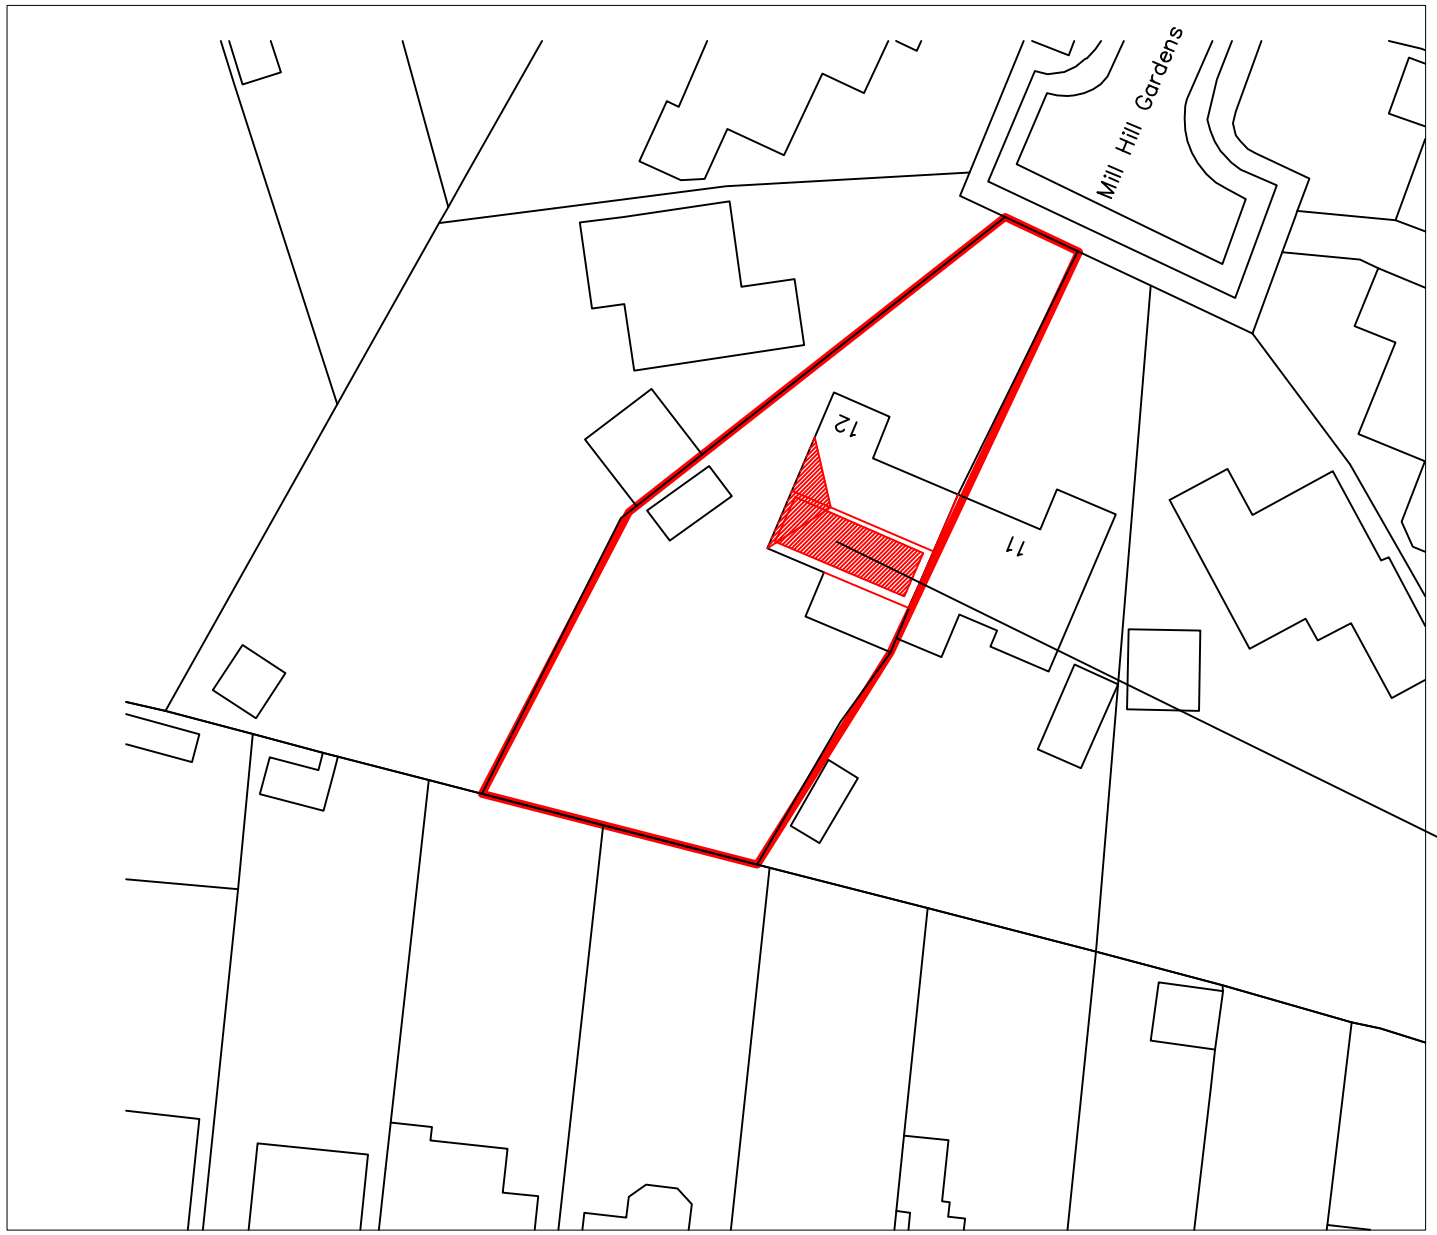

Ordnance Survey (c) Crown Copyright 2017. All rights reserved. Licence number 1000224

Location PLAN 1:250

10m 20m 30m 40m 50m

1:1250 Scale Bar

proposed works hatched red

Copyright of:

BJW Architectural & Planning Services
15 West Street
Shoreham By Sea
West Sussex
BN43 5WF
01273 441009
07856899101
e-mail: benw@bjwarchitectural.co.uk
website: bjwarchitectural.co.uk

Project:
Proposed works at:
12 Mill Hill Gardens Shoreham

Title:
BLOCK & Location PLAN

Client:

Scale:
1:500, 1:1250 @ A3 paper size

Date: August 2017

Drawn: BJW

Drg. No. 05

Rev'n

Note: All dimensions to be checked on site.