ADUR & WORTHING
PLANNING SERVICES

PLAN	AWDM/ 1495/17
DATE VALID	- 5 OCT 2017

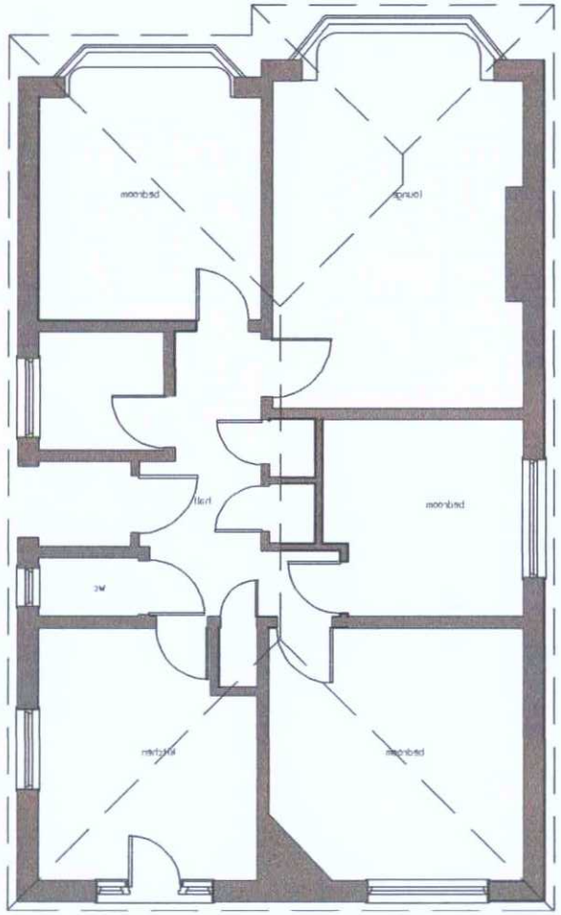

Ground Floor Existing

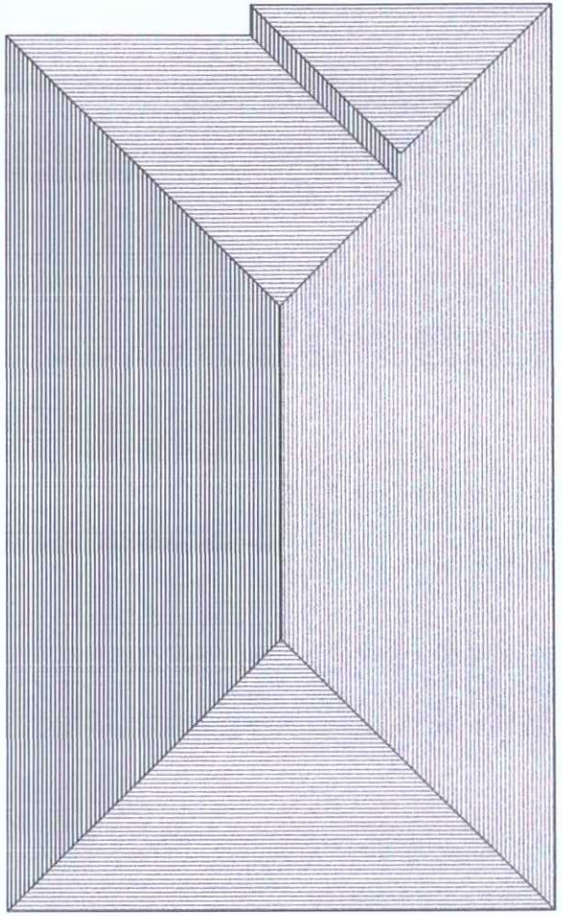

Roof Plan Existing

Scale 1:100 Paper size A4

Client :	Ms Kerry Winter	Ref. 17-9-4	Derek Hammond dip Arch 7 Mill Hill Drive SHOREHAM by SEA West Sussex BN45 5TJ Tel. 01273 705253 Email: derek_hammond@ntlworld.com
Drawing Title :	Proposed Rooms in the Roof	Scale. 1:100	
Job Title :	24 Eastbank Southwick		

