T.P. OFFICE COPY
BOROUGH COUNCIL OF WORTHING
DESCRIPTION 27/2/09
WB/09/0106/OUT

WORTHING BOROUGH COUNCIL
2 1 MAR 2009
CONSENT REFUSED

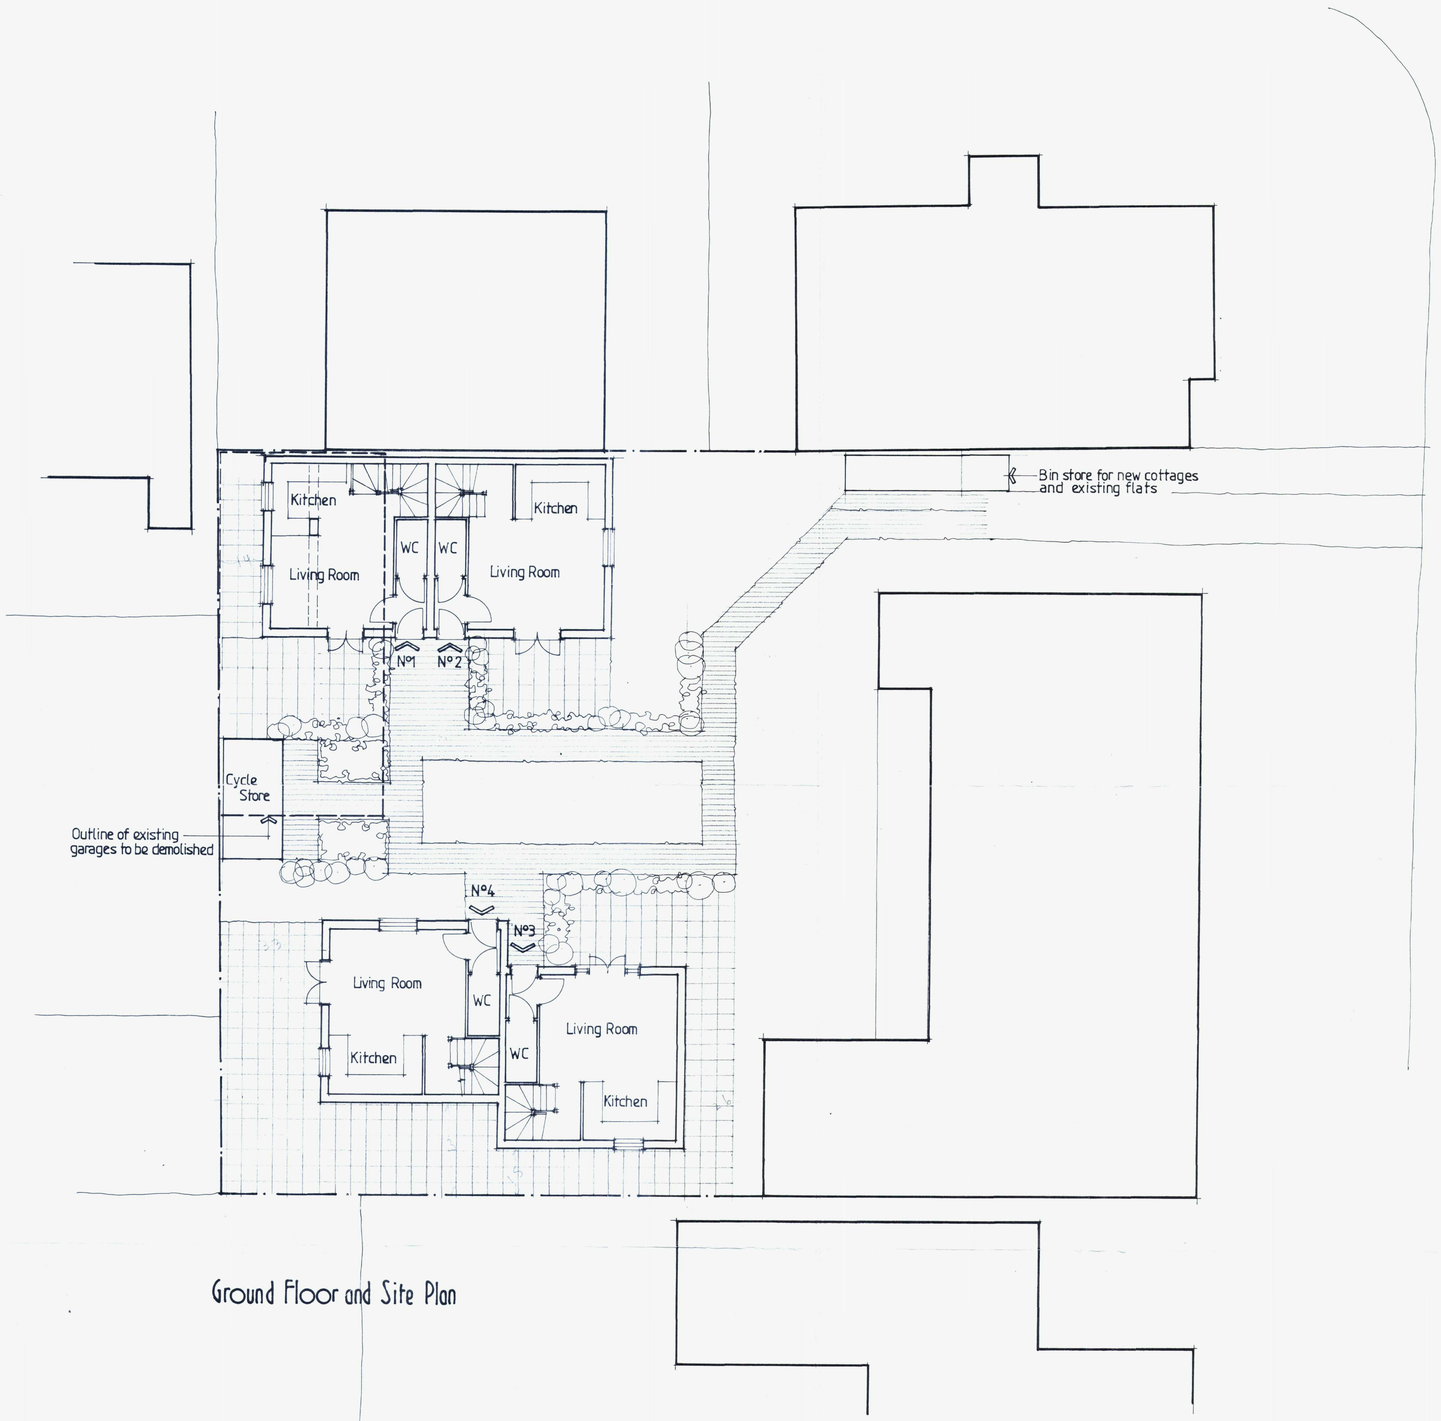

Ground Floor and Site Plan

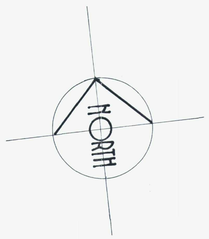

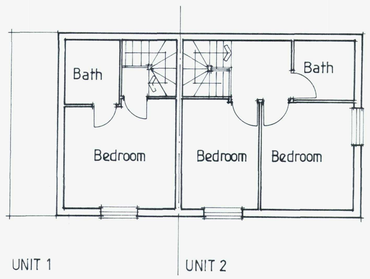

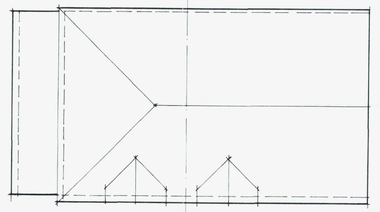

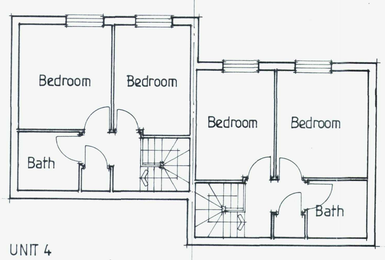

First Floor Plan

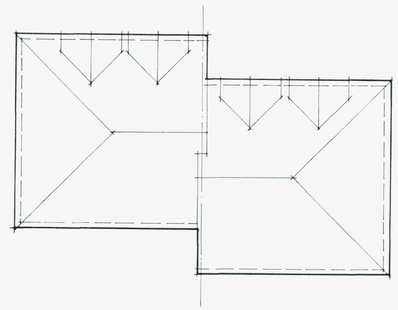

Roof Plan

R J C A
CHARTERED ARCHITECTS

LIME KILN BARN COLWORTH
CHICHESTER WEST SUSSEX
PO20 2DS

TEL:01243 - 787011 FAX: 01243 - 787022

Rev A Roof plan added — Feb 09
REVISION — DATE

PROJECT: Proposed mews cottages to rear of 15 & 17 Heene Road Worthing

DRAWING: Proposed floor plans & site plan

SCALE	DATE	DRG. No.	REV
1:100	NOV 08	08 / 20 / 02	A
DRAWN	CHECKED		