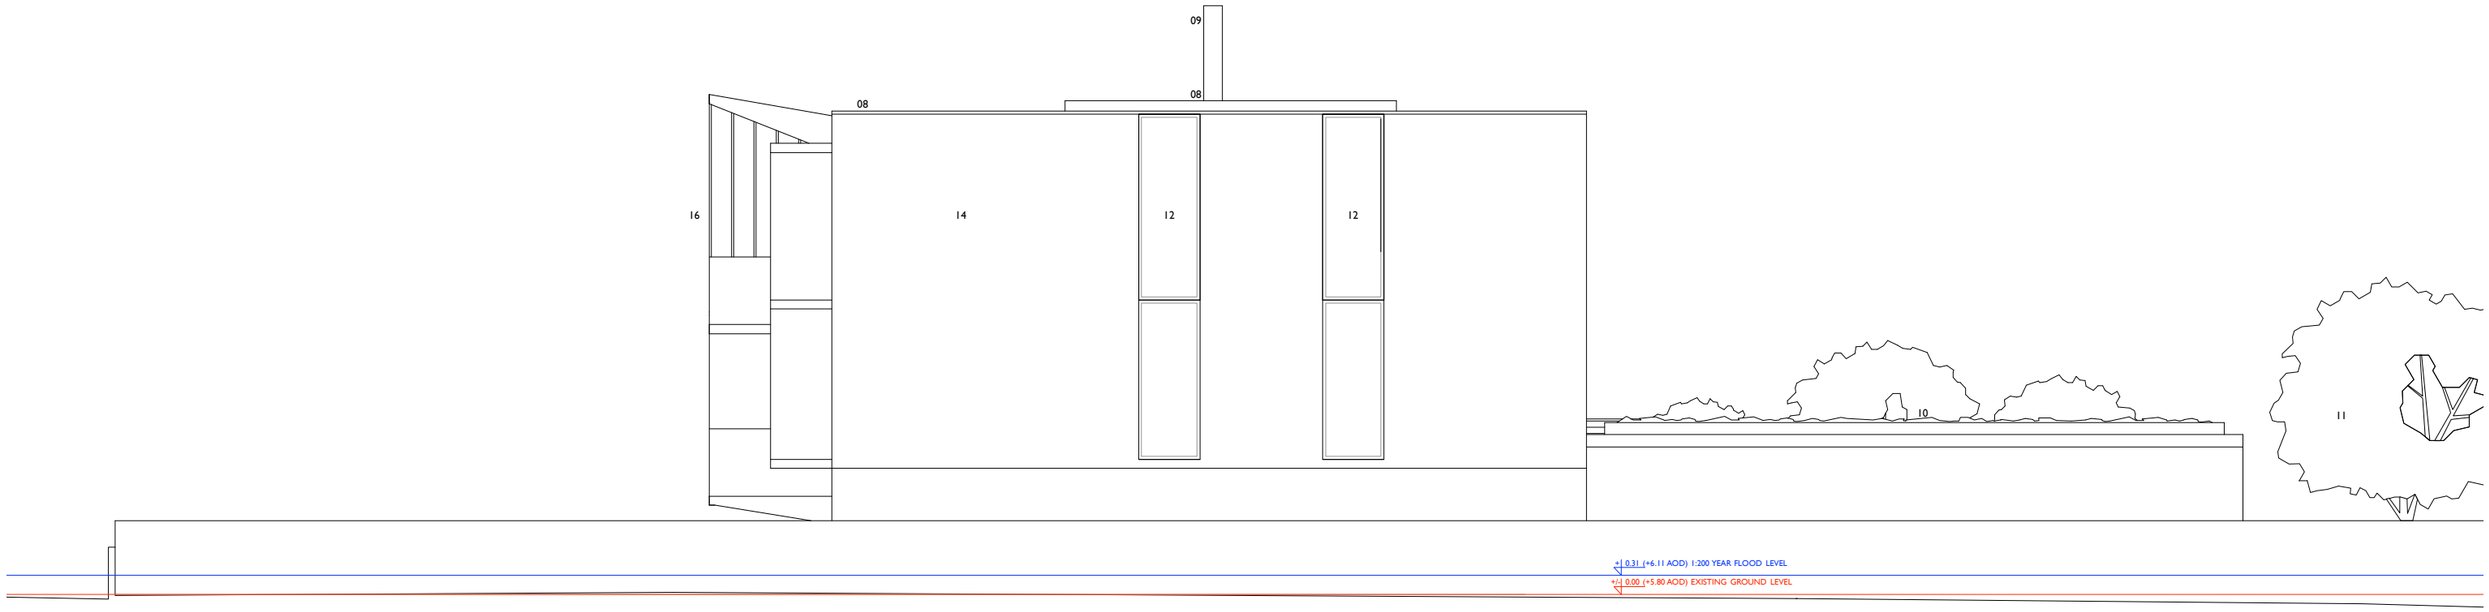

key to material and finishes

01 existing boundary wall retained
02 fair-faced concrete structure
03 back painted opaque glass cladding (white)
04 glass balustrade
05 double-glazed, aluminium framed sliding doors
06 timber linings
07 double-glazed units
08 rooflight
09 flue
10 sedum planted green roof
11 new tree planting
12 translucent glazing
13 solid ventilation panel
14 grey anodised aluminium cladding
15 grey anodised aluminium door
16 timber cladding
17 grey anodised aluminium linings

Revisions

A	20.10.17	Building set back by 1 metre / garage annotated.
B	02.05.18	Elevation amended.
C	08.10.18	South elevation balconies amended. Garage level amended.
D	26.11.18	Roof level updated to suit structural requirements. Obscured glazing amended to 2 separate bays

0 1 2 3 4 5 10 M

project	16 Old Fort Road, Shoreham, Brighton, BN43 5RJ		
title	East Elevation - Proposed		
scale	1:100 @ A3	project number	A1801
date	31.08.17	drawn by	KW
drawing status	Planning	checked by	NE
drawing number	PL 111	revision	D

eldridge **london**

17 Calico Row
Plantation Wharf
London SW11 3TW
T 020 7228 2824
E mail@eldridgelondon.com
www.eldridgelondon.com