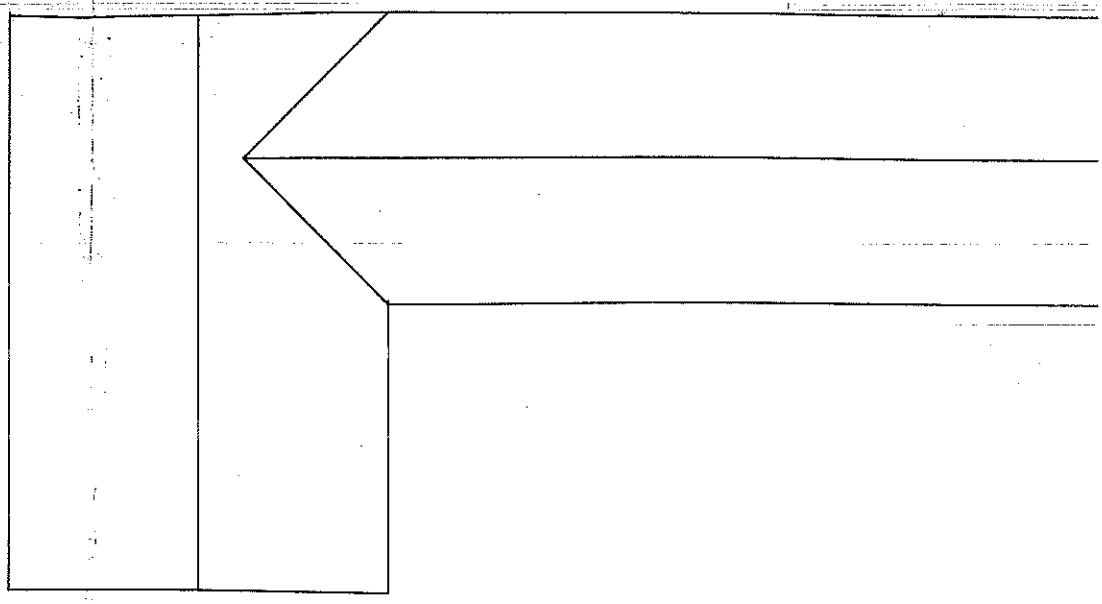

sting roof plan

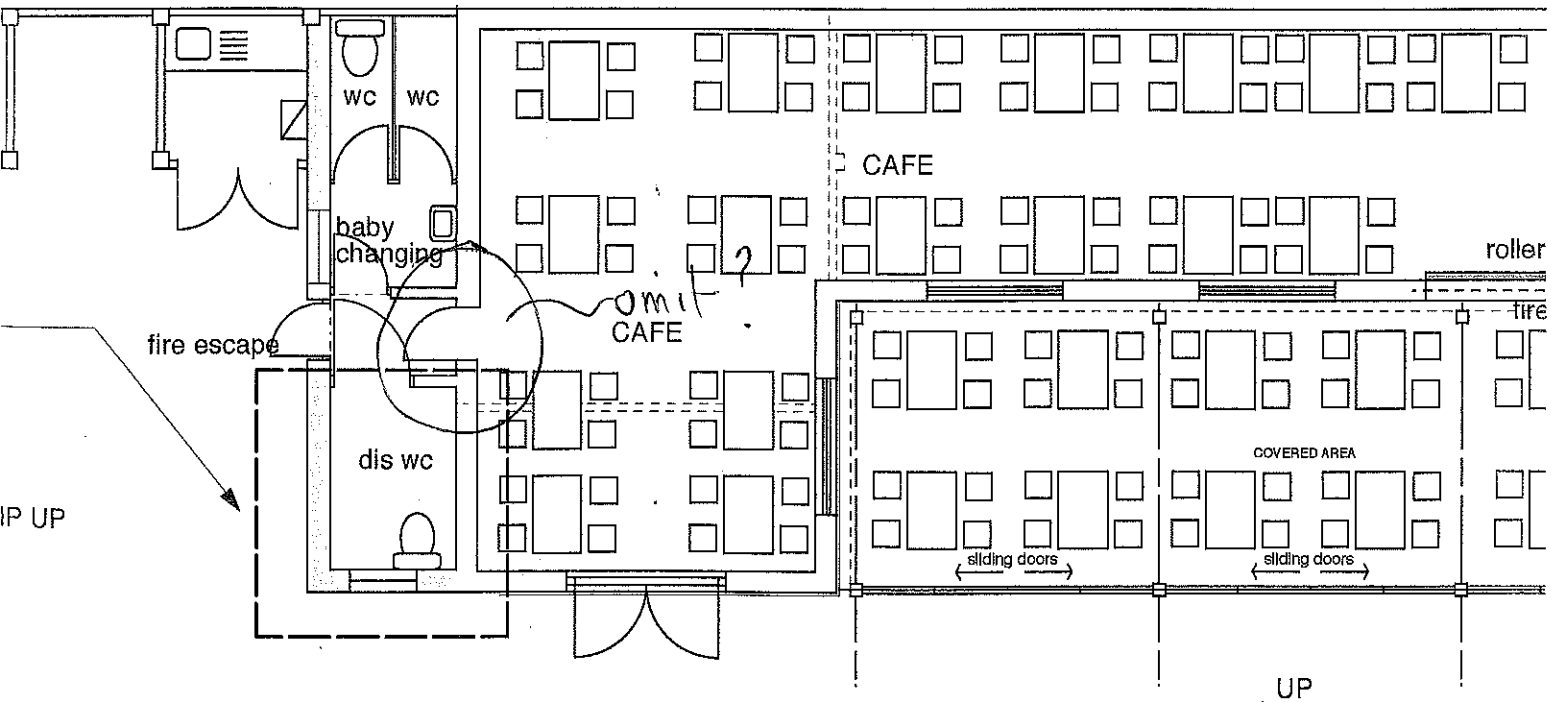

posed plan