0 0.5 1 2 3 4 5 6 7 8 9 10

SCALE 1:50

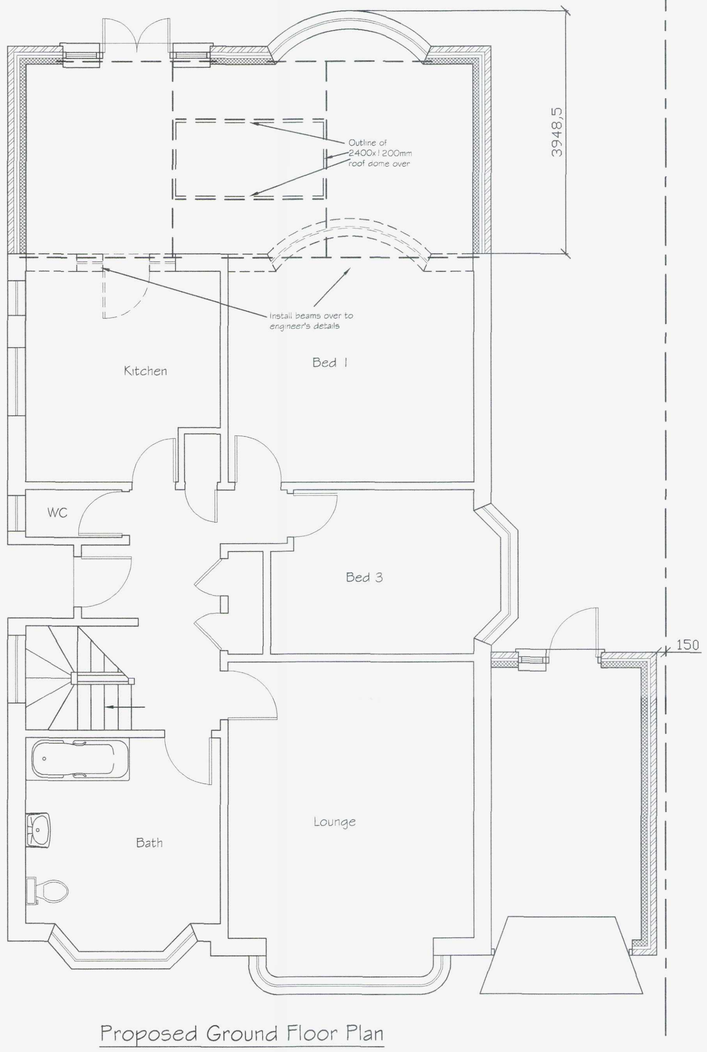

Proposed Ground Floor Plan

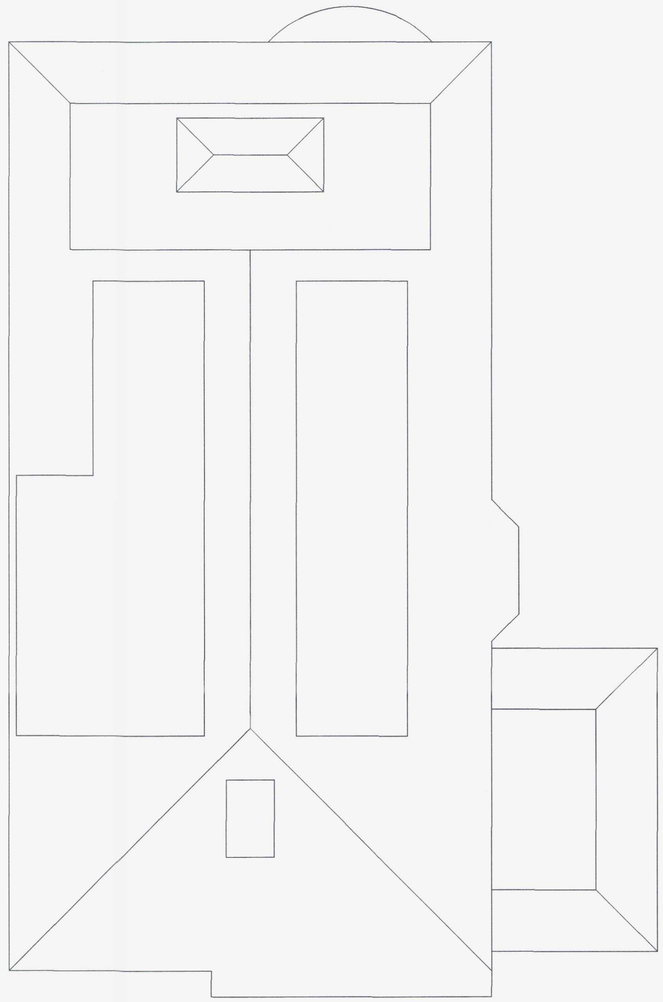

Proposed Roof Plan

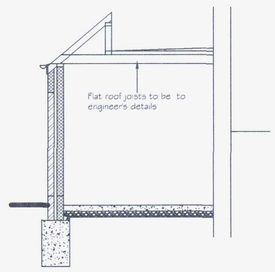

Cross Section

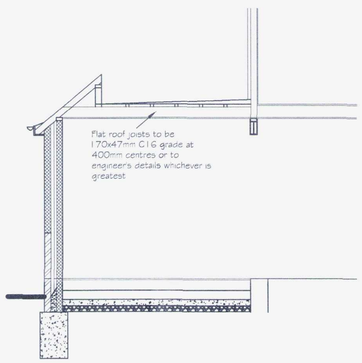

Cross Section

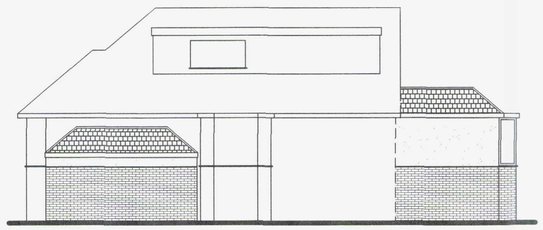

Proposed Side Elevation



Proposed Rear Elevation

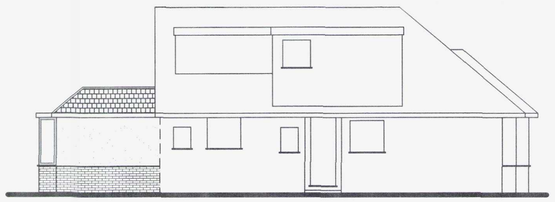

Proposed Side Elevation

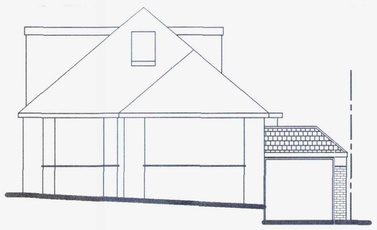

Proposed Front Elevation

Note: All material to match existing

0 0.5 1 2 3 4 5 6 7 8 9 10

SCALE 1:100

Tony Rogers
Building Consultants
Address: 40 Dawn Crescent, Upper Beeding
West Sussex, BN44 3WH
Telephone: 01903 815225 Fax: 01903 815225

Rev.	Date:	Revision Description:

Client: Mr P Meredith

Address: 50 Overhill
Southwick
West Sussex
BN42 4WJ

Project: Proposed rear and side extension

Scale: 1:50 1:100
Paper Size A1

Date: March 2013

Drawing No: 13/820/03

Drawn By: AWR

Revision: