Only figured dimensions are to be used. All dimensions to be checked on site.

Please note: Refer to 'type' of drawing below; planning drawings should only be treated as such.

Notes

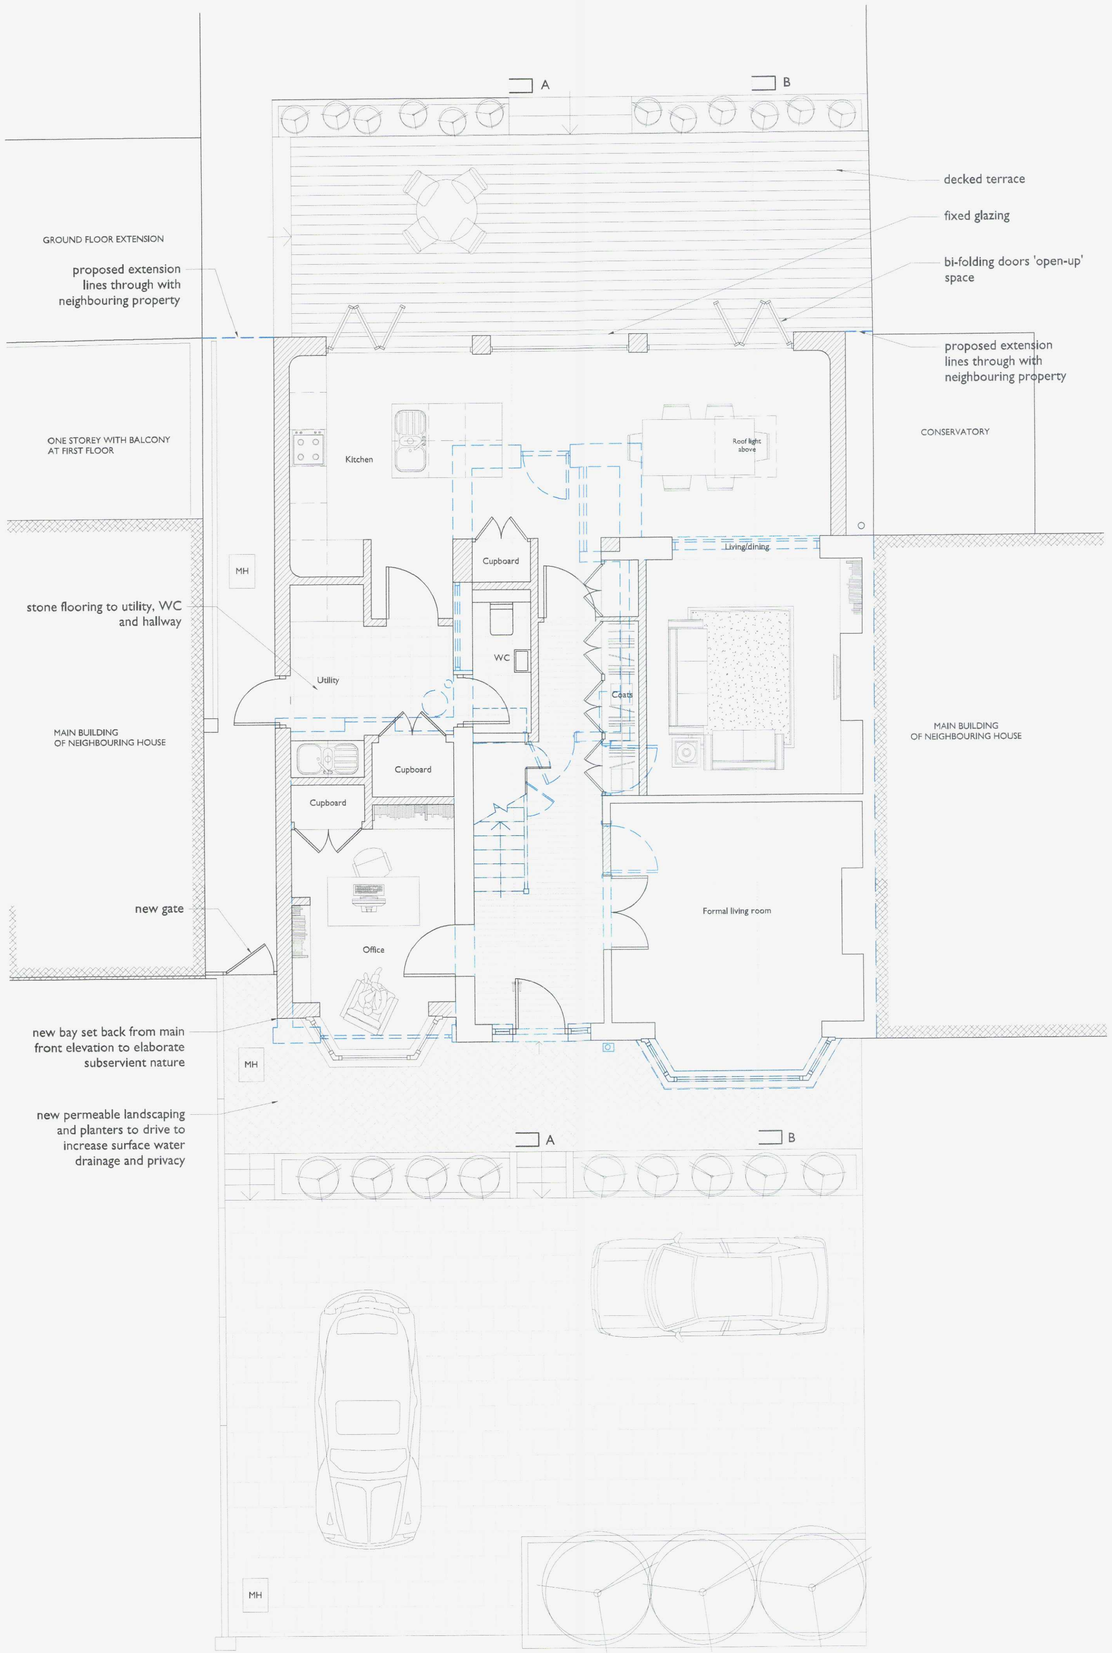

+00 proposed ground floor plan - scale 1:50

0 1 5 Scale in Metres

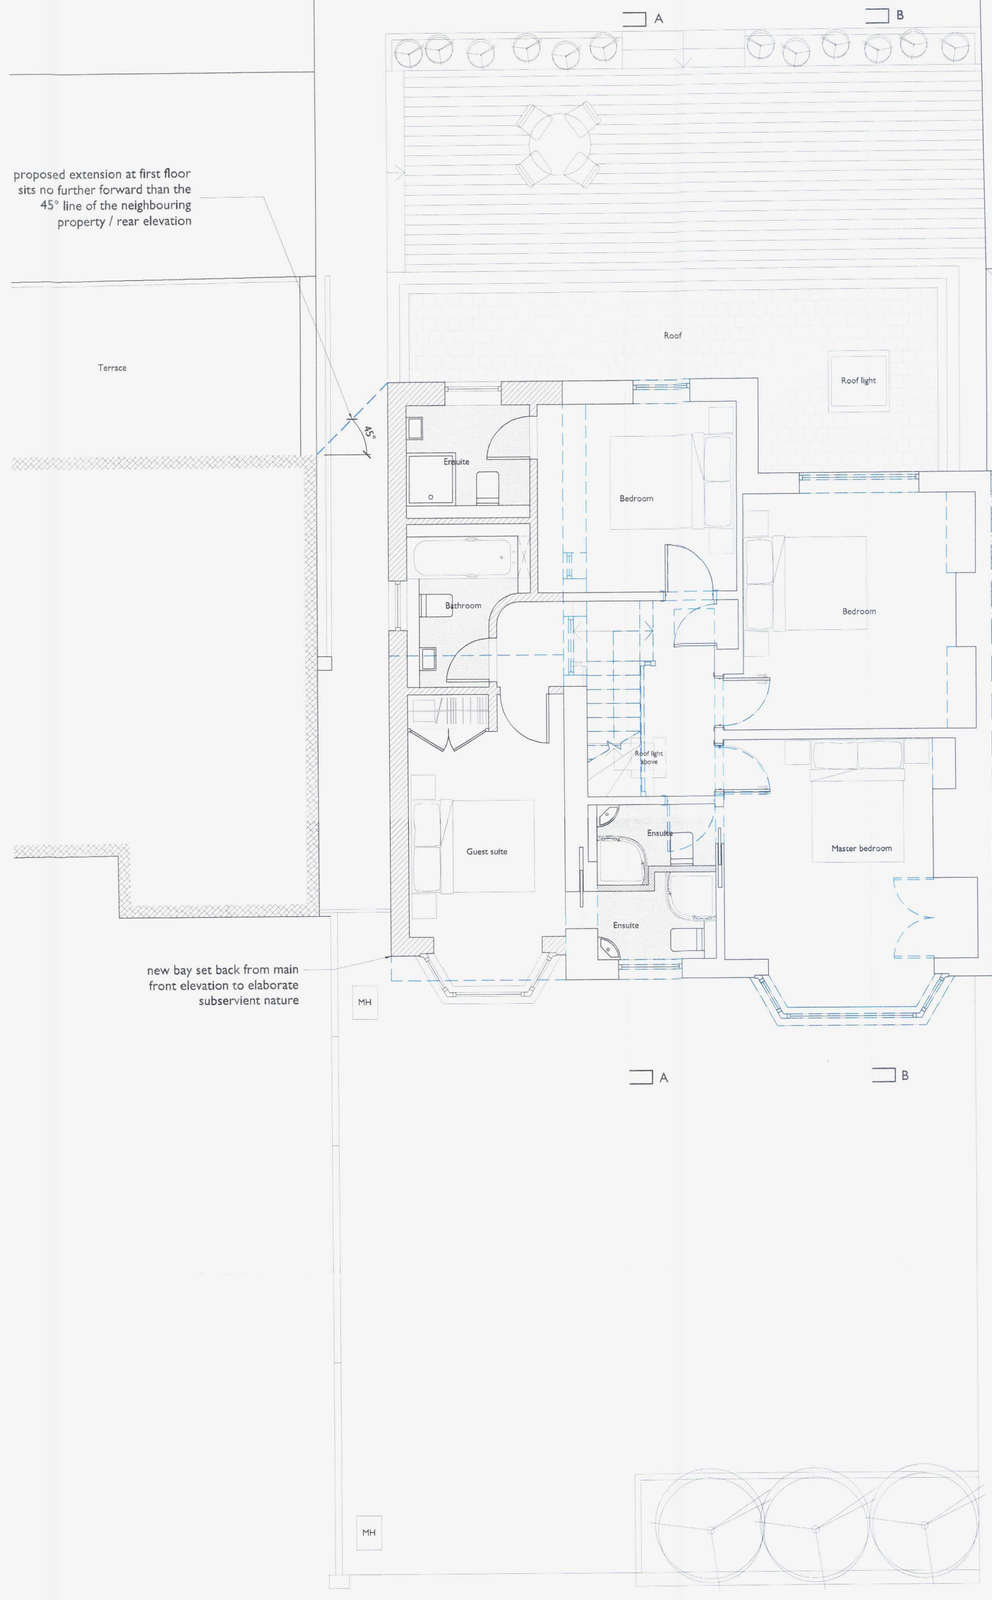

+01 proposed first floor plan - scale 1:50

0 1 5 Scale in Metres

APPLICATION FOR DETAILED
PLANNING CONSENT

REVISION

Liam Russell Architects
architecture and development

The Studios, 3 Broad Reach Mews, Ropetackle, Shoreham by Sea, West Sussex, BN43 5EY, UK
- t +44 (0)845 180 3676 f +44(0)845 180 3675 www.liamrussellarchitects.com -
Liam Russell Architects Ltd registered in England and Wales 04758636

JOB 273 UPPER SHOREHAM ROAD SHOREHAM WEST SUSSEX BN43 6BB	CHECKED LRA DRAWN EC
CLIENT MR + MRS PHILLIPO	DATE 01.13 SCALE 1:50 @ A1 1:100 @ A3
DRAWING PROPOSED GROUND + FIRST FLOOR PLANS	REVISION NUMBER 0911-PA-010

DO NOT SCALE FROM THIS DRAWING. THIS DRAWING IS COPYRIGHT ©