REVISED PLAN

ADUR & WORTHING
S
WDM/ 0037/13
Deposited
VALID 09 04 13

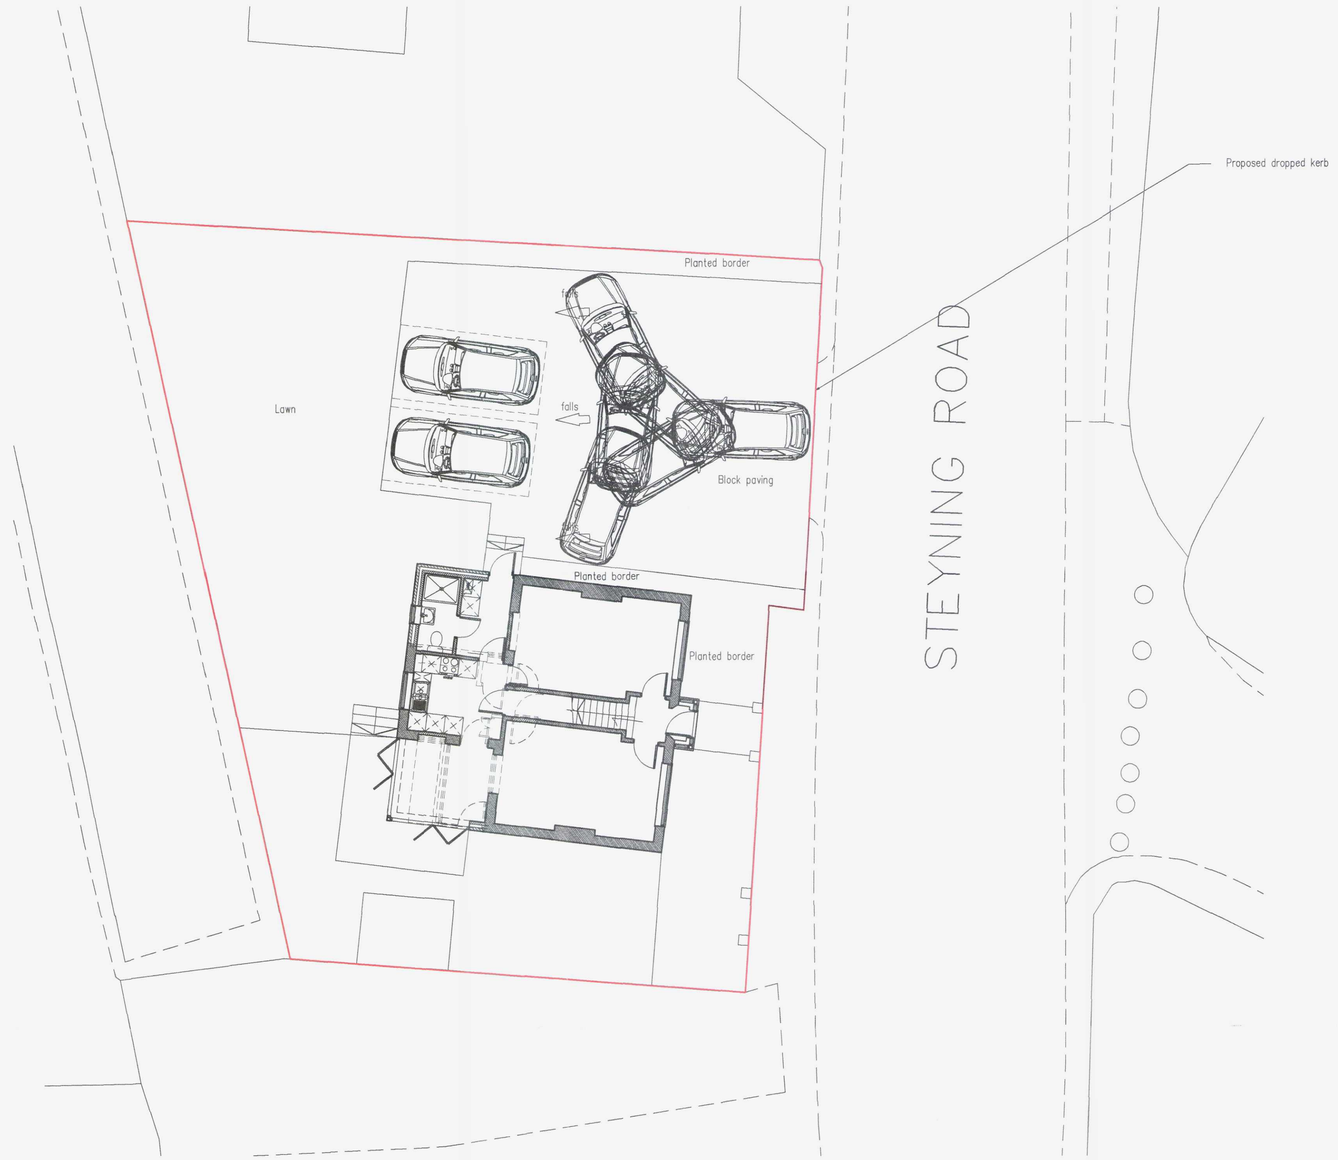

Site Plan
1:100

1m 2m 3m 4m 5m 6m 7m 8m 9m 10m
1:100 Scale Bar

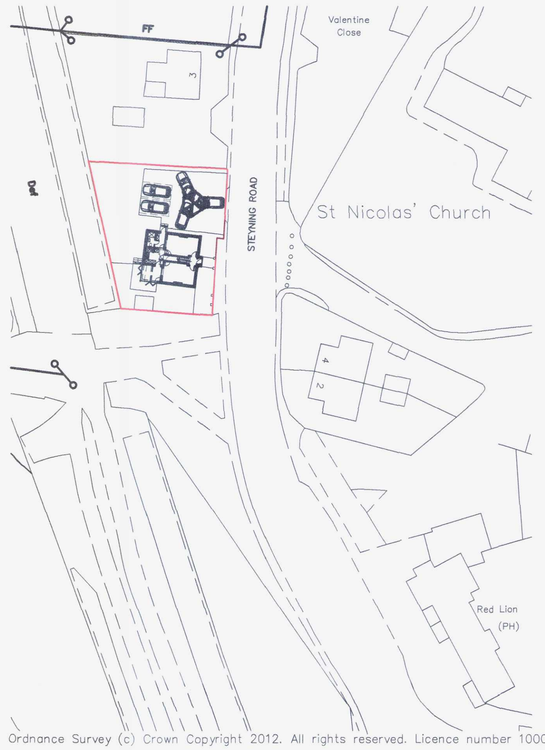

Ordnance Survey (c) Crown Copyright 2012. All rights reserved. Licence number 100020449

Block Plan
1:500

10m 20m 30m 40m
1:500 Scale Bar

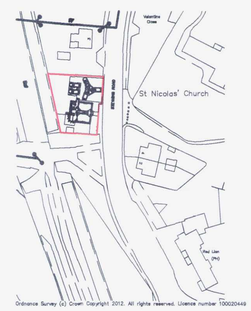

Ordnance Survey (c) Crown Copyright 2012. All rights reserved. Licence number 100020449

Location Plan
1:1250

10m 20m 30m 40m 50m
1:1250 Scale Bar

Proposed Alterations At: 1 Steyning Road, Shoreham-By-Sea, West Sussex

rja Planning & Building Consultants Ltd.
16 Greenacres
Shoreham-By-Sea
West Sussex
BN43 5WY
t/f: 01273 467297 mob: 07971 375739
e: rex@rjapbc.co.uk web: www.rjapbc.co.uk

Chartered Institute of Architectural Technologists

PROJECT: 1 Steyning Road, Shoreham-By-Sea		
DRAWING TITLE: Site, Block & Location Plans		
CLIENT: Mr M Phillips	DWG NO: 12420-03	REVISION: B
SCALE: 1:100, 1:500, 1:1250 @ A1	DATE: 21.12.12	DRAWN: rex