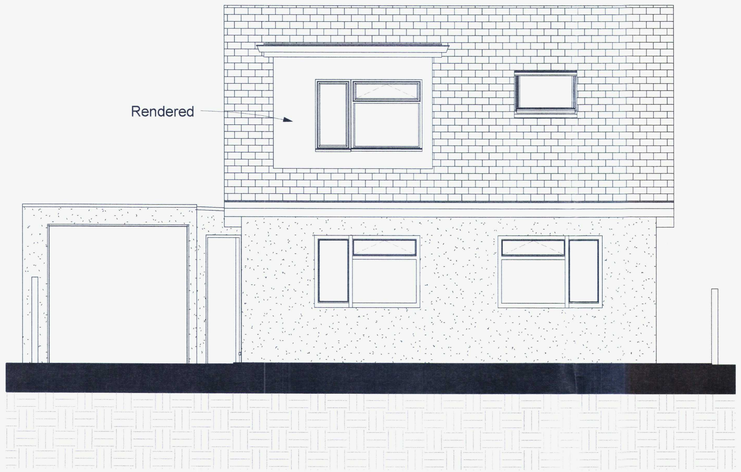

1 Front Elevation
1 : 50



3 Side Elevation
1 : 50

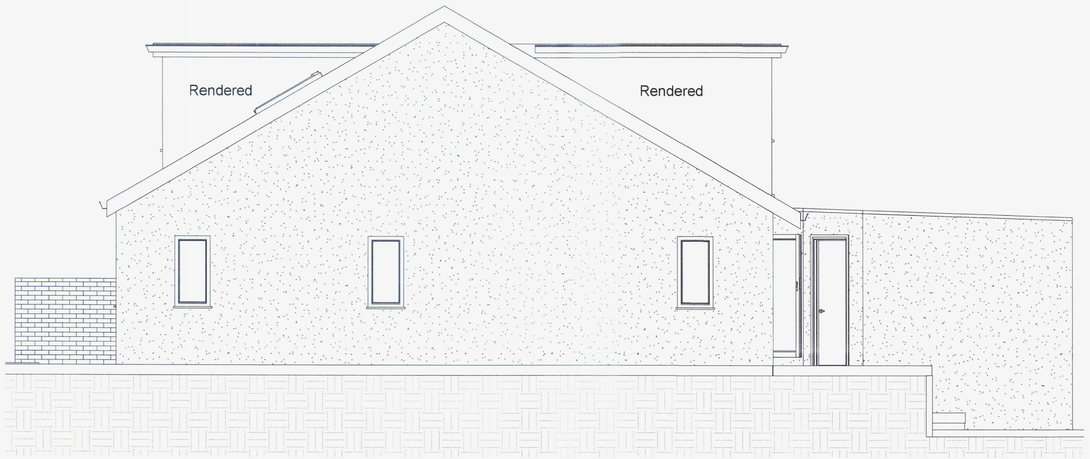

4 Side Elevation 1
1 : 50



2 Rear Elevation
1 : 50

0m 1m 2m 3m 4m 5m

VISUAL SCALE 1:50 @ A1

Notes:

1. THE COPYRIGHT OF THIS DRAWING IS VESTED IN EMPIRE ARCHITECURAL DESIGNS AND IT MAY NOT BE REPRODUCED IN WHOLE OR PART OR USED FOR THE MANUFACTURE OF ANY ARTICLE WITHOUT THE EXPRESS PERMISSION OF THE COPYRIGHT HOLDERS.

2. WORK TO FIGURED DIMENSIONS ONLY.

3. THIS DRAWING IS TO BE READ IN CONJUNCTION WITH ALL RELEVANT ARCHITECT'S, SERVICE ENGINEER'S AND EMPIRE ARCHITECURAL DESIGNS DRAWINGS AND SPECIFICATIONS.

AMENDMENT

ADUR & WORTHING PLANNING SERVICES
PLAN AWDM/ 1010/17
DATE VALID 11 AUG 2017

Revision Number	Revision Description	Issued by	Revision Date
B	Adjust window Sizes to the Rear	AP	11/08/17
A	Additional Notes	AP	03/07/17

STATUS: PLANNING ISSUE

Empire Architectural Design
E: info@empire-designs.co.uk
T: 01273 934907
www.Empire-Designs.co.uk

Office 2, Hall Business Centre,
41 Dolphin Road,
Shoreham BY Sea,
BN43 6AP

CLIENT: Mr & Mrs M Eaton
53 Downside
Shoreham By Sea
West Sussex
BN43 6HF

DRAWING: Front Dormer

TITLE: Proposed Elevations & Section

SCALE AT A1:	DATE:	DRAWN:	CHECKED:
1 : 50	26/06/17	AP	

PROJECT NO:	DRAWING NO:	REVISION:
DOWN_SD	EAD/0021/17/06	B