





01 FRONT (EAST) ELEVATION
S.02 AS EXISTING

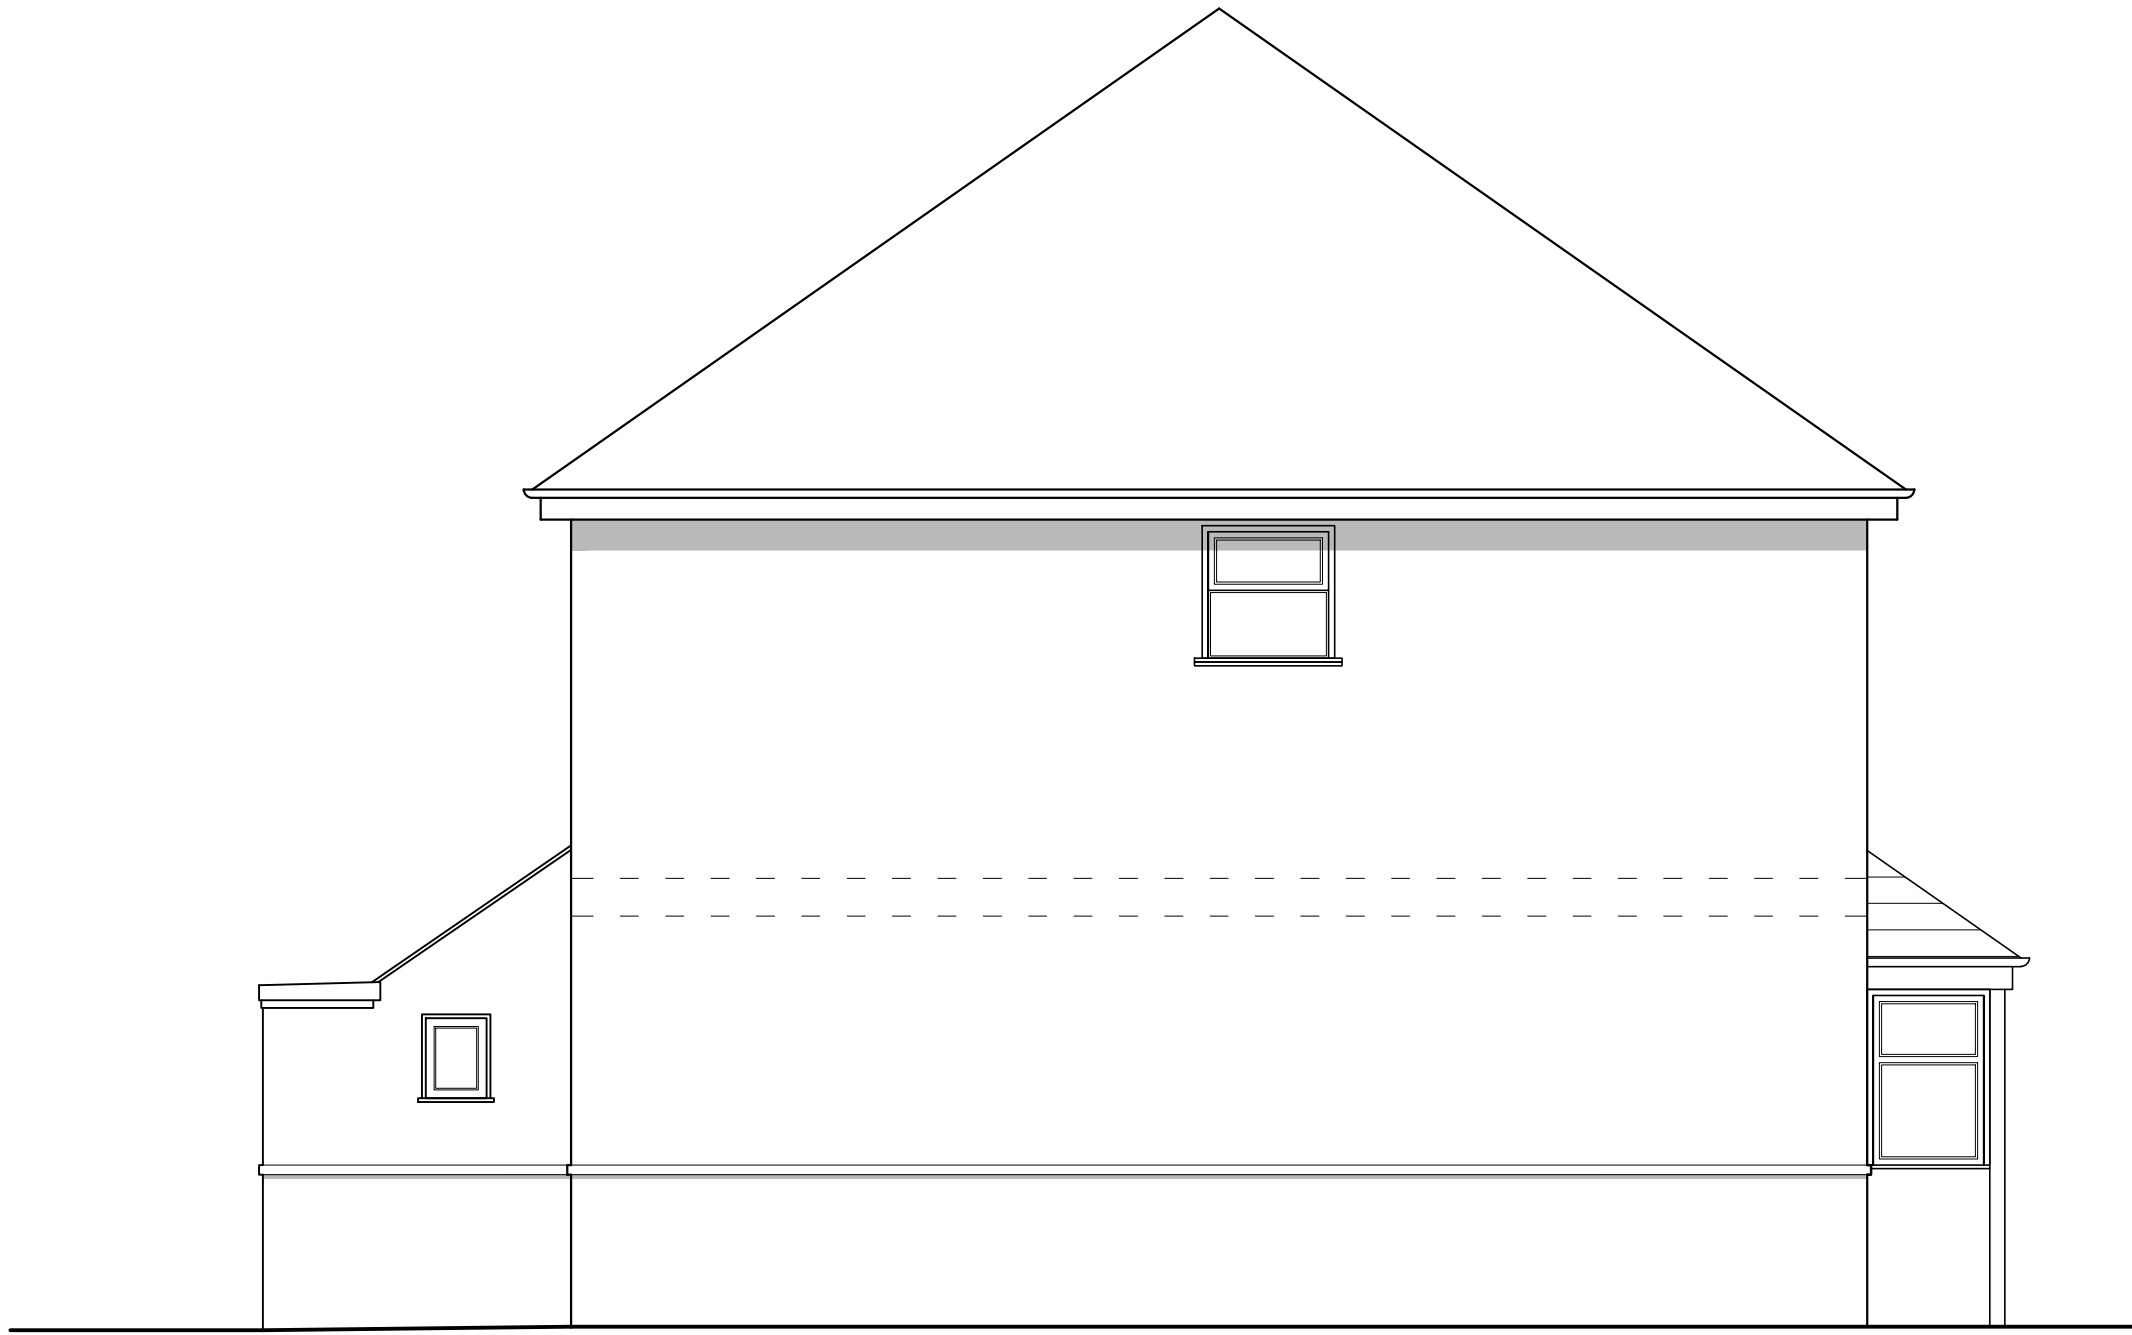


02 SIDE (SOUTH) ELEVATION
S.02 AS EXISTING



03 REAR (WEST) ELEVATION
S.02 AS EXISTING

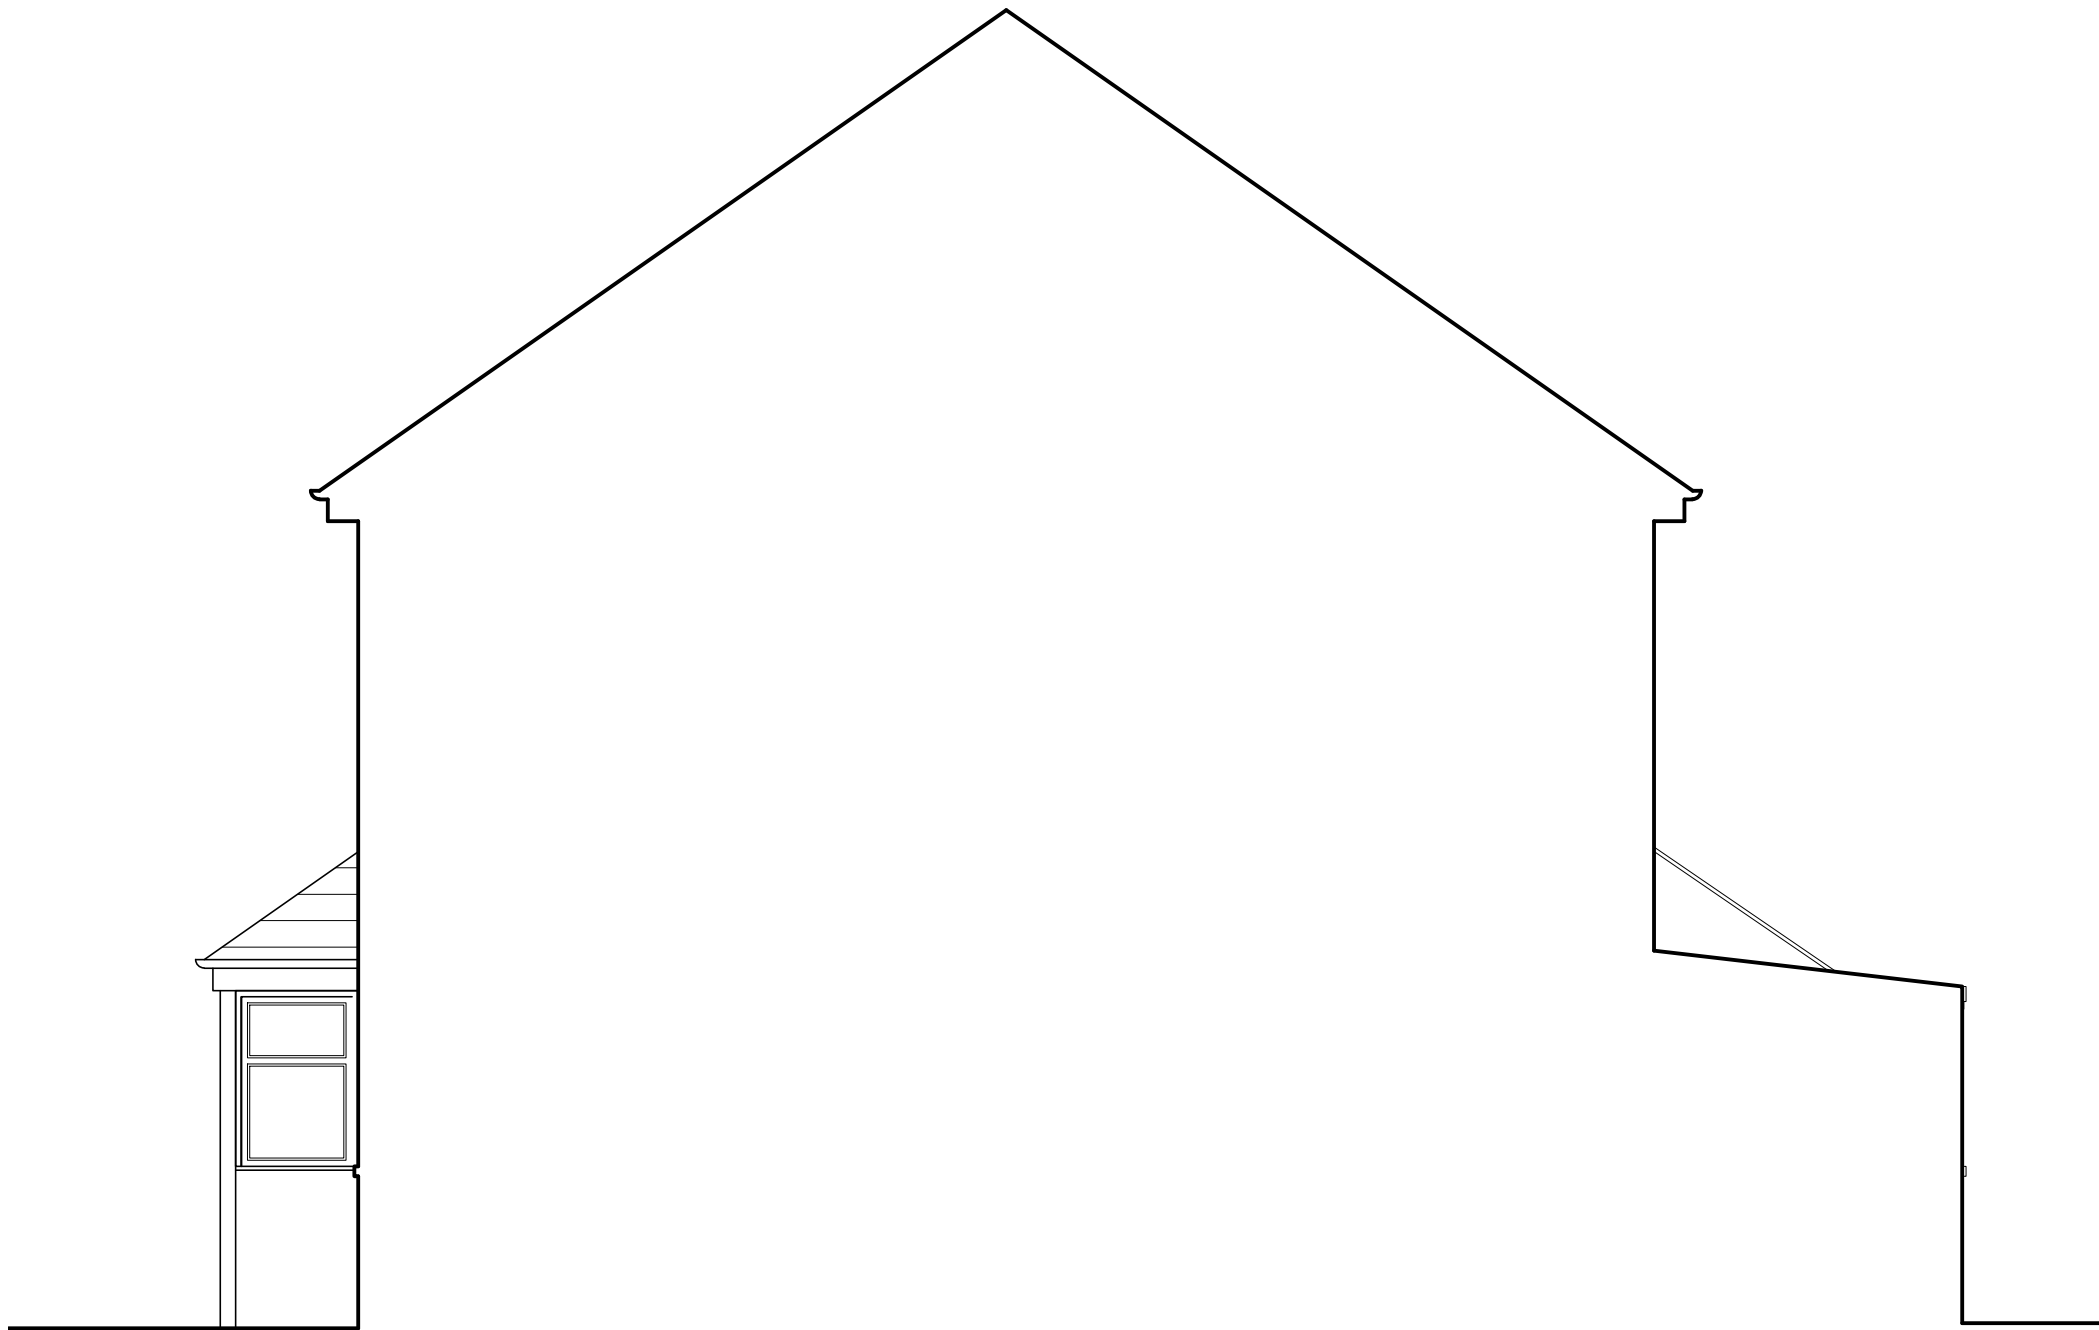

04 SIDE (NORTH) ELEVATION
S.02 AS EXISTING

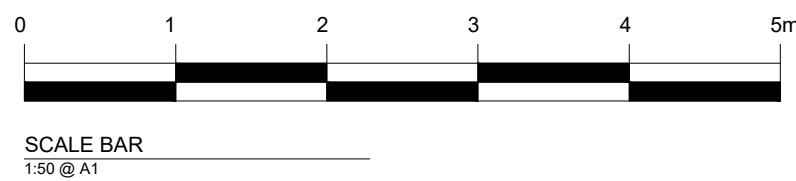

DO NOT SCALE FROM THIS DRAWING
EXCEPT FOR PLANNING

DRAWING TO BE READ IN CONJUNCTION WITH ALL OTHER ARCHITECTS
AND ENGINEERS CONTRACT DRAWING & SPECIFICATIONS.
ANY DISCREPANCIES MUST BE BROUGHT TO THE ATTENTION OF THE
ARCHITECT IMMEDIATELY.

THIS DRAWING HAS BEEN PREPARED BASED ON SURVEY DRAWINGS
AND INFORMATION PREPARED BY OTHERS. THE CONTRACTOR MUST
VERIFY ALL DIMENSIONS BY SITE MEASUREMENT BEFORE ORDERING
MATERIALS OR MANUFACTURING COMPONENTS.
SUBSTITUTE MATERIALS & PRODUCTS TO THOSE NAMED WILL BE
ACCEPTABLE IF PROVEN TO BE OF EQUAL OR HIGHER PERFORMANCE
AND NOT IN CONFLICT WITH OTHER ELEMENTS.

THIS DRAWING HAS BEEN PREPARED FOR THE SOLE PURPOSE OF
ACHIEVING PLANNING APPROVAL. THE DRAWINGS DO NOT PURPORT TO
BE PRODUCTION DRAWINGS FOR TENDER OR CONSTRUCTION AND
SHOULD NOT BE USED FOR ANY BUILDING OR CONTRACTUAL
PURPOSES.

NOTES

REV	DATE	DESCRIPTION
A	14/10/24	Porch added to side elevations

FOR INFORMATION

JOB TITLE
163 GEORGE V AVENUE
WORTHING

DRAWING TITLE
ELEVATIONS
AS EXISTING

JOB No	CHG No	REV
GVA	S.02	A

DRAWN BY	CHECKED BY	SCALE (MM)	DATE
ML	ML	1:50	09/24

LIGGINS WAINWRIGHT ARCHITECTURE

TEL: 07553 332495
E-MAIL: INFO@LW-ARCHITECTURE.CO.UK