Dunelm - Eastern Avenue, Shoreham by the Sea, BN43 6PD

Copyright Spencer Signs Ltd. 2016

Elevation A - on site plan

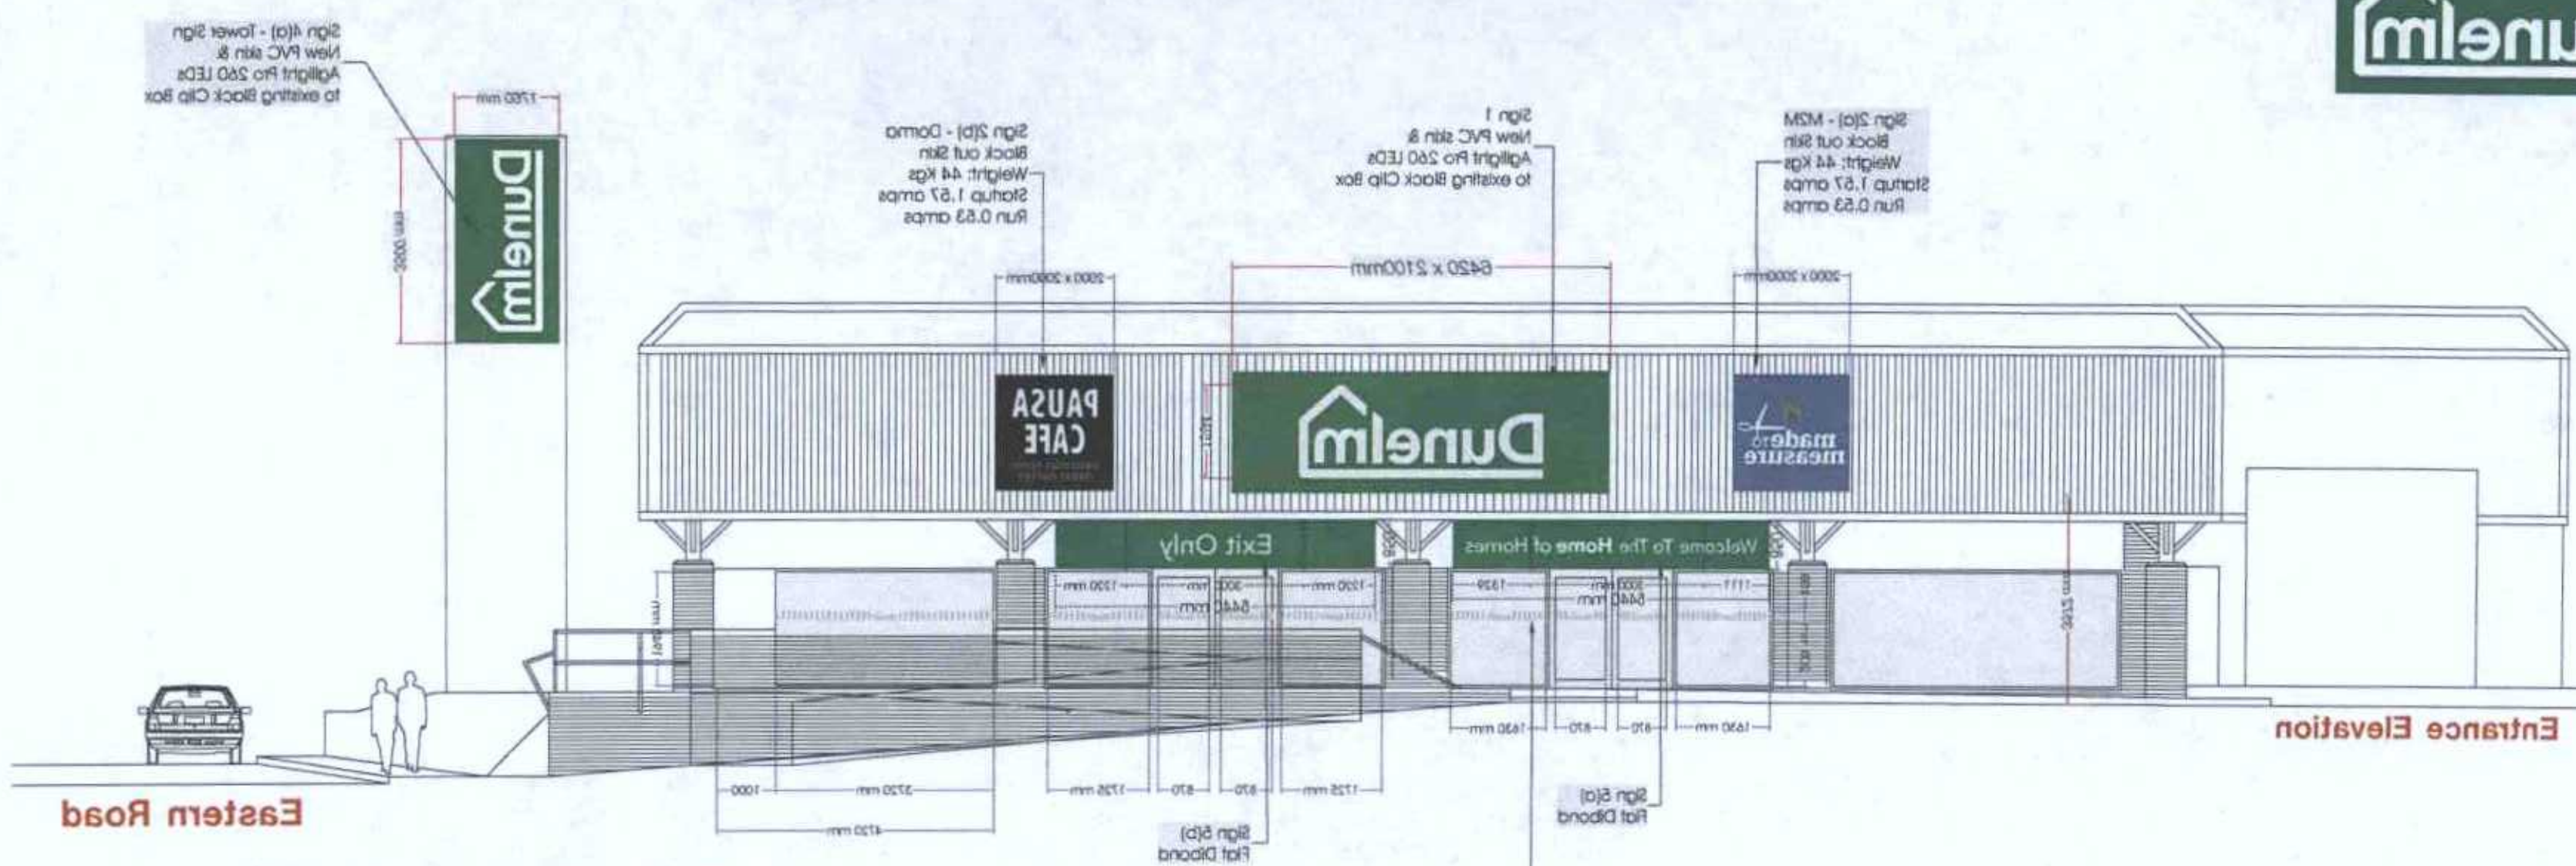

AMENDMENT

ADUR & WORTHING PLANNING SERVICES	
PLAN	AWDM/ 0544/18
~~VALID~~ DATE	Rec: 19/6/18



Impression



Existing from StreetView 2016

SCALE BAR METRES 1:200

0 5 10 15 20

Sign No.	Sign 1
Type:	Description: New digitally printed PVC skin to suit existing black clip box.
Sizes	6420 x 2100mm 196mm Returns
Box Finish	Repainted to match P362 C
Illumination & Skin Face Details	Full face illumination via new Agilight Pro 260 LEDs

Sign No.	Sign 2(a), 2(b)
Type:	Description: 2no. new black clip flexface boxes complete with digitally printed PVC skins to the face.
Sizes	2000 x 2000mm 196mm Returns
Backing	Backtray: No Material: Stucco Sheet Backing
Box Finish	Powder Coated into Colour
Illumination & Skin Face Details	M2M/Dorma/Pausa/Fogarty All to be blockout skins with only letters & logos to illuminate.
Fixing Details	Fixing Substrate: Cladding Tex screws & cavity fixings, pickup internal sheet rails where possible

Sign No.	Sign 4(a)
Type:	Description: 1no New digitally printed PVC skin to suit existing black clip box.
Sizes	1760 x 3500mm 196mm Returns
Box Finish	Repainted to match P362 C
Illumination & Skin Face Details	Full face illumination via new Agilight Pro 260 LEDs

Sign No.	Sign 5(a) & 5(b)
Details	Description: Flat Dibond panels with applied digitally printed wrapped vinyl
Sizes	5440 x 850 mm Returns: 3mm
Face Display	Face Display: Applied Vinyl
Illumination:	Non Illuminated
Fixing Details	Face fixed to cladding, with Csk fixings and Vinyl dots to finish

This Drawing & information contained may not be copied or used without prior consent from Spencer Signs. Colour shown may not accurately match any colour references. Sizes in mm unless stated otherwise.

SPENCER SIGNS	DRG. NO. 74393-B	Date 06.04.18	Checked	Rev	Date	Initial	Revision Detail	NOTES	Specification checked and approved for Production By (sign & print name)	Typeface(s)\Colours
	Drawn By TB	Scale 1:200@A4	Drawing Status PLANNING ONLY	A	29.05.18	TB	Revised entrance			AVENIR NEXT LTD PRO REG. DEMI
				B	19.06.18	TB	Revised Secondary Signs			RAL 6018 Satin P362C / White