
Extension to 19 Downside, Shoreham-by-Sea - Location Plan

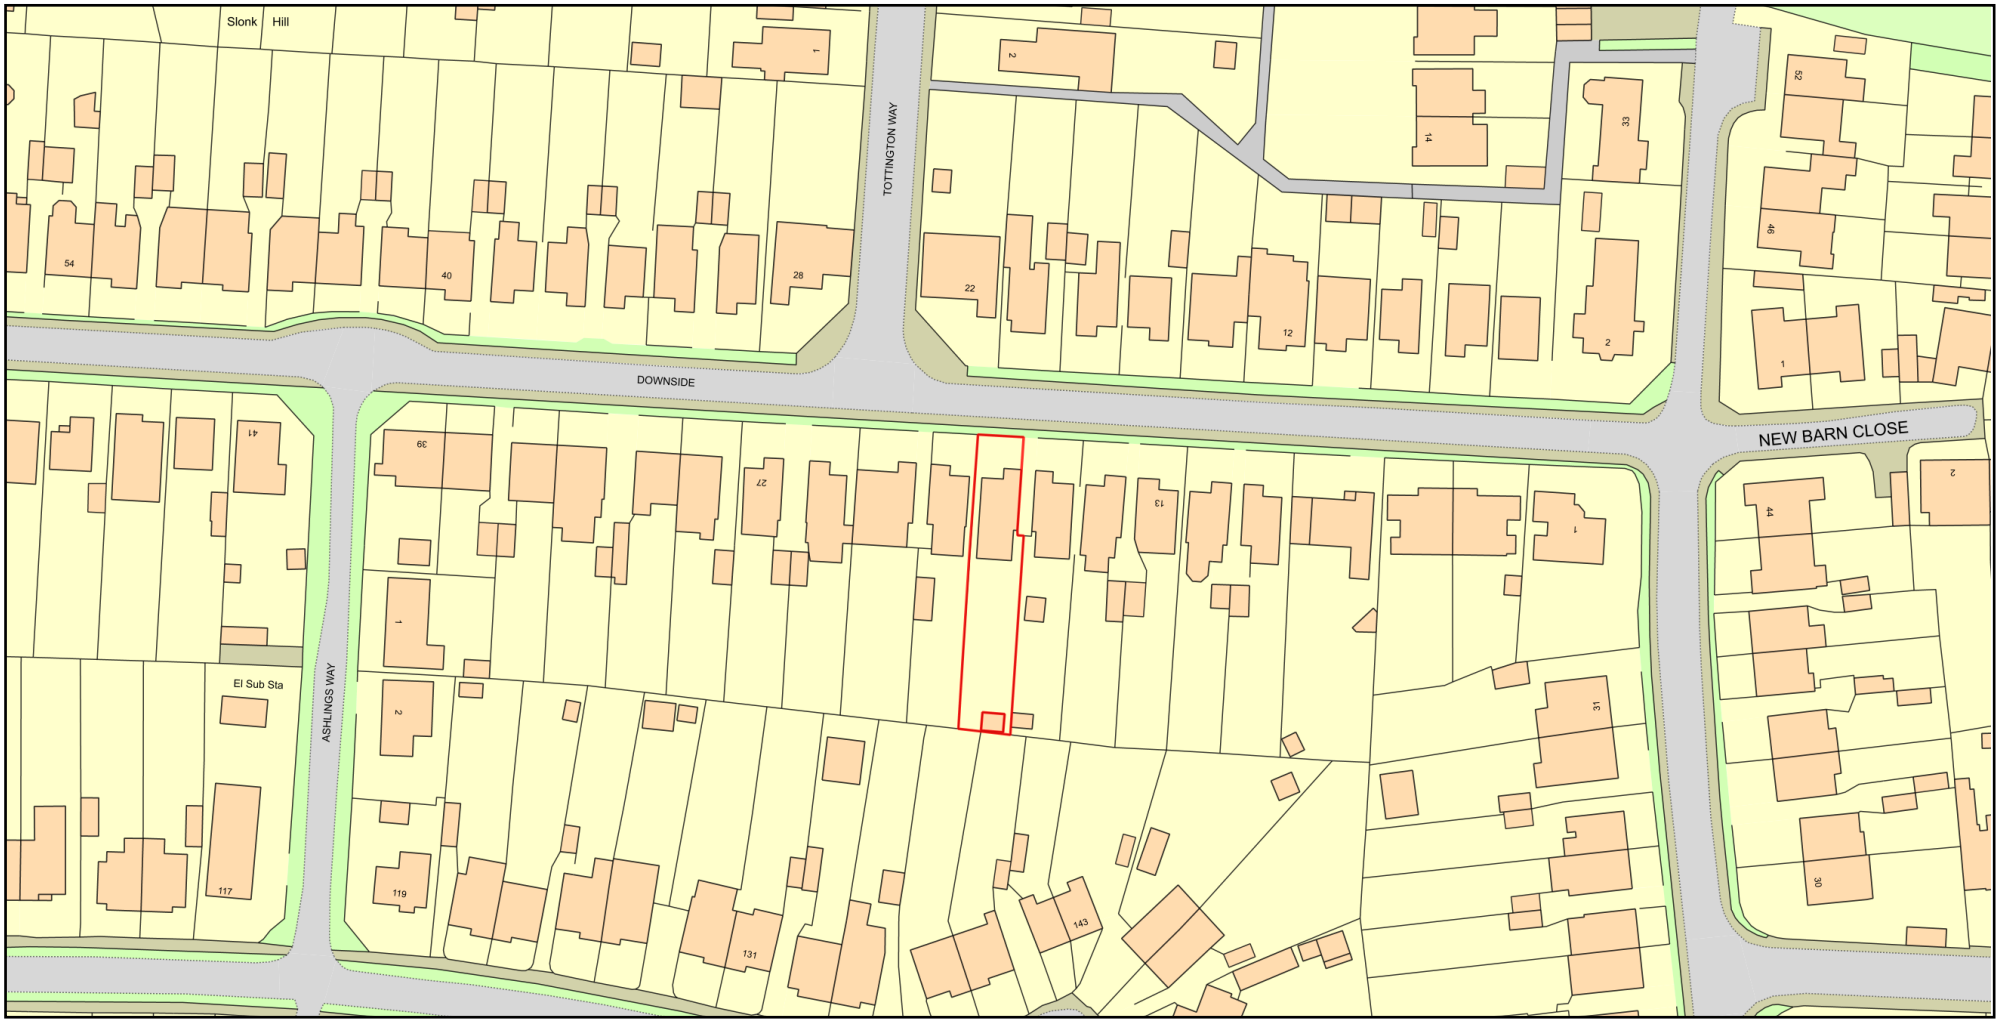

ReQuestaPlan

Plan Produced for: Penelope Nazari

Date Produced: 03 Feb 2021

Plan Reference Number: TQRQM21034123328232

Scale: 1:1250 @ A4

© Crown copyright and database rights 2019 OS 100042766