All dimensions must be checked on site.

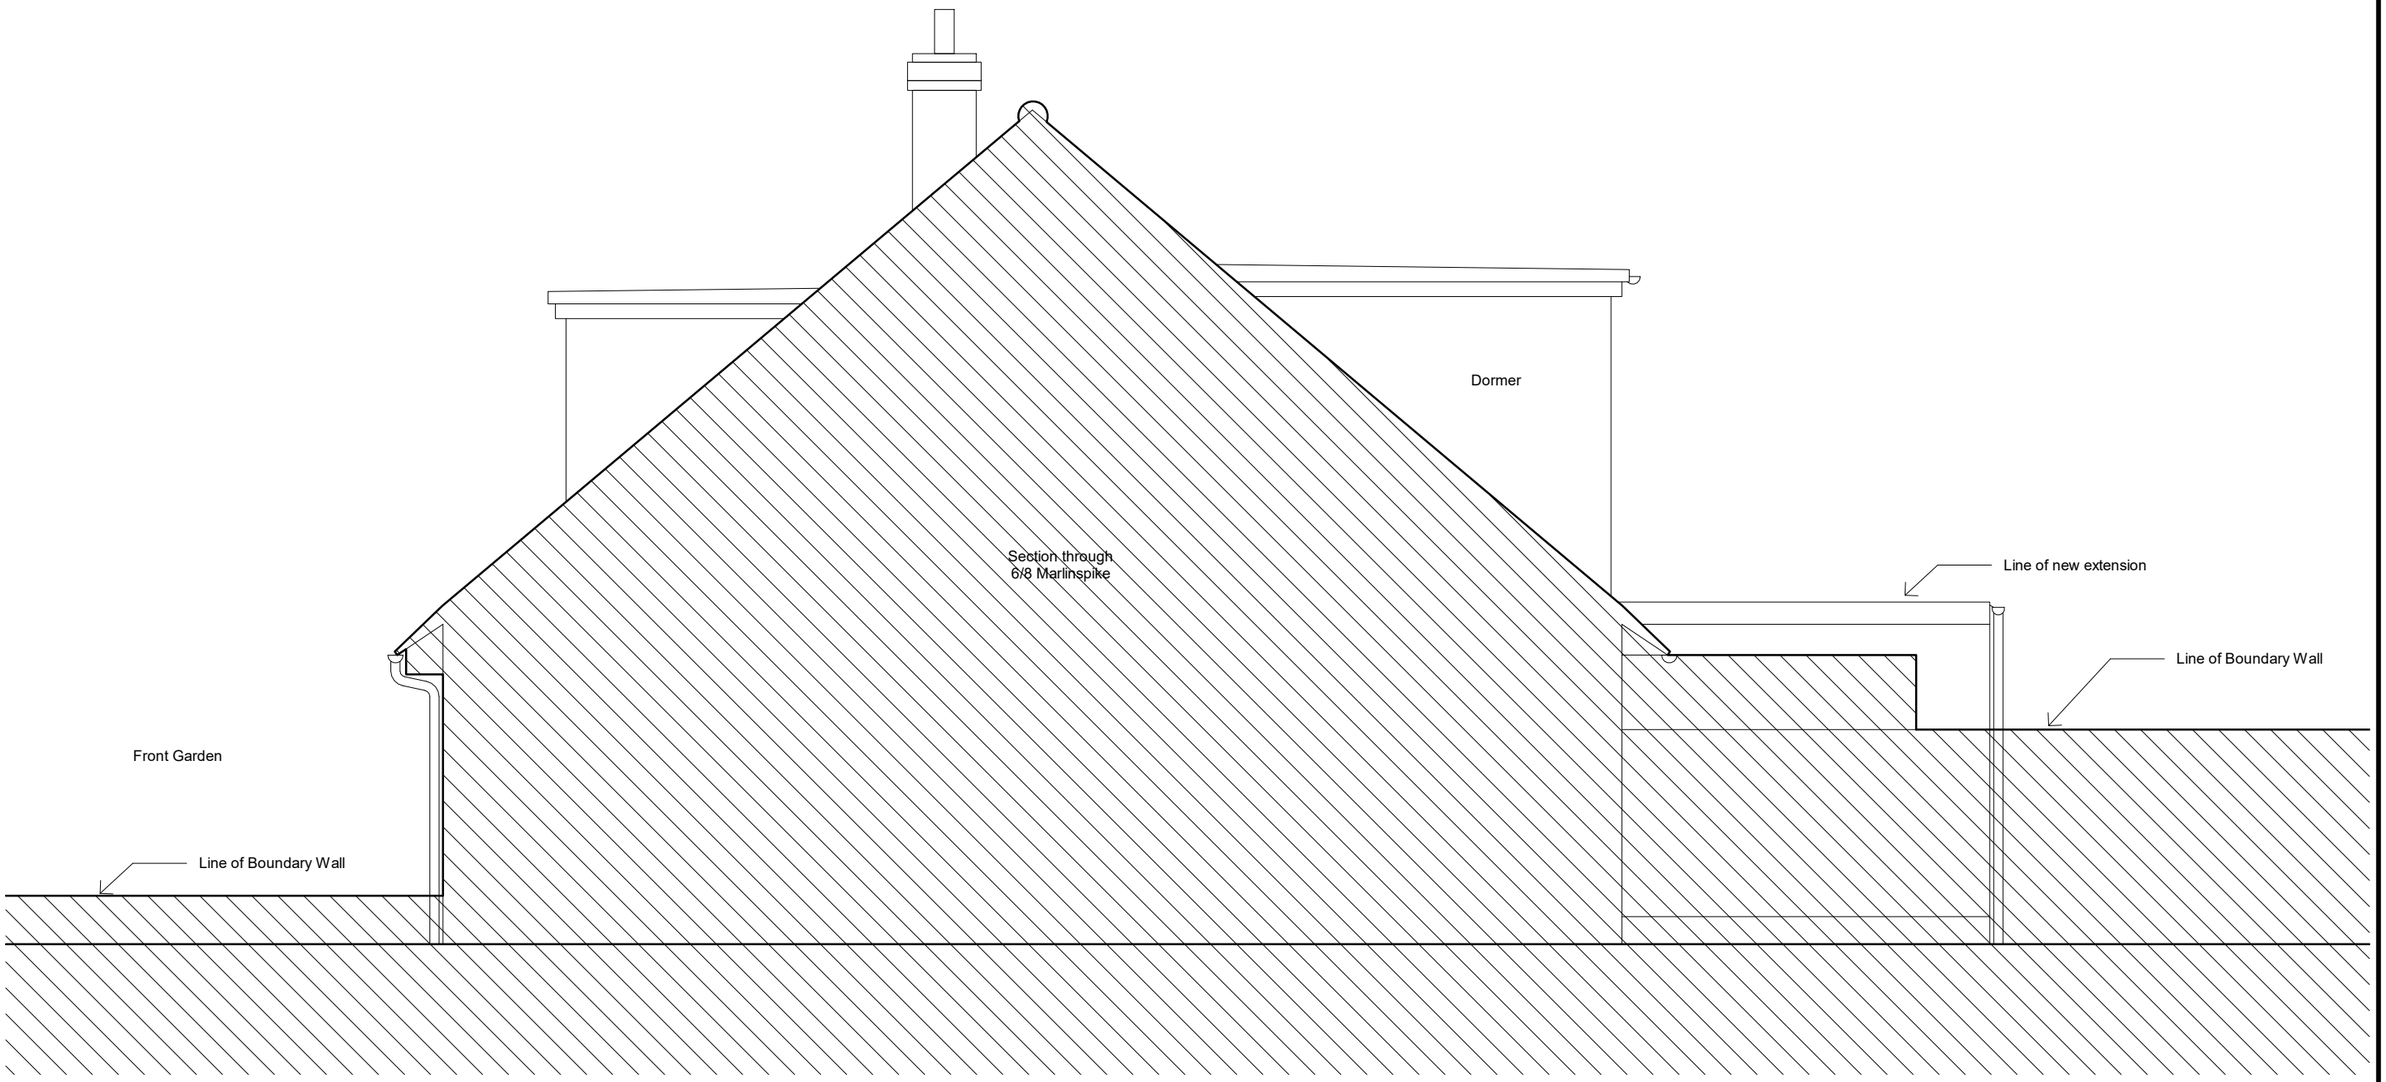

01 Proposed East Elevation
1 : 50

0 0.5m 1m 2m

Client: Private Client	Project: 8 Marlinspike Extension
Drawing Title: Proposed 'East Elevation'/Section	
Drawing Number (Project - Originator - Zone - Level - Type - Role - Number): EMS-GSP-ZZ-ZZ-M2-A-20010	
Purpose of issue: Planning	Status: S0 / Revision:
Scale at A3: 1 : 50 / Date: 02/11/21 / Drawn: / Checked:	